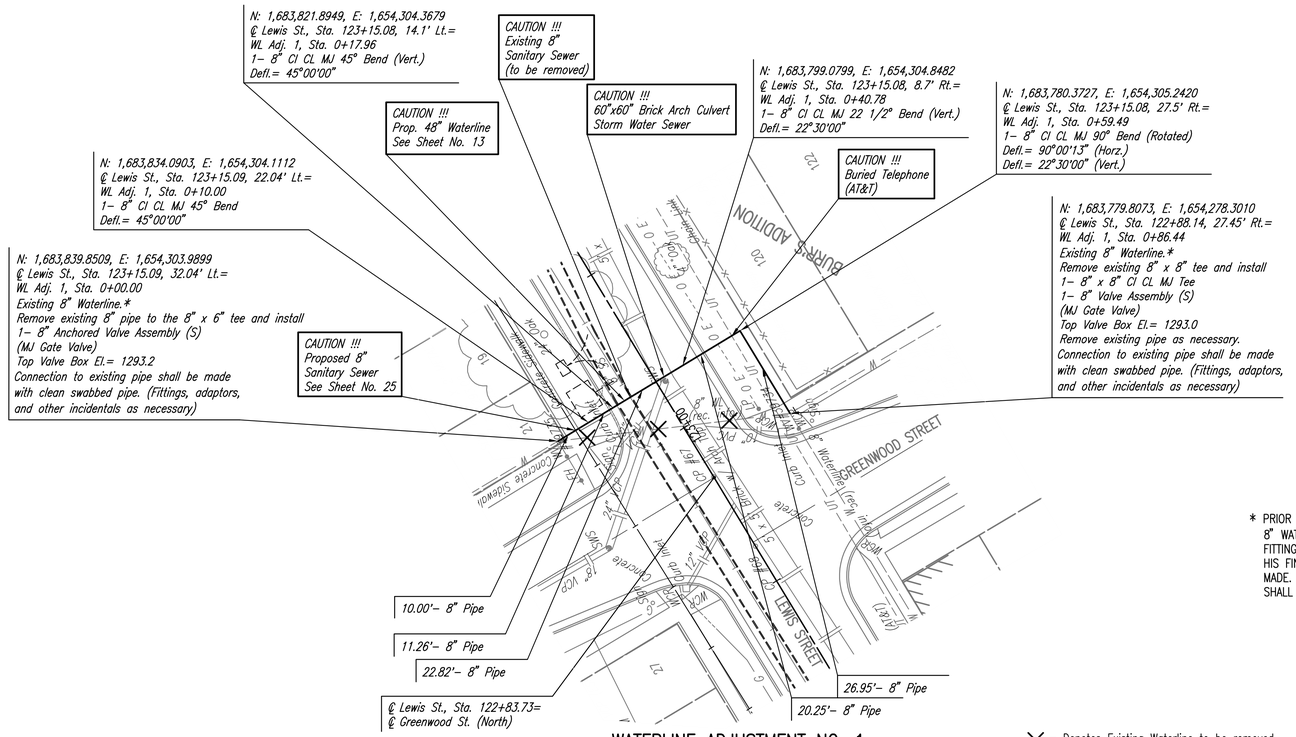

SCALE:
PLAN: LAT. & LONG. 0 20 40
PROFILE: HORIZ. SAME AS ABOVE
VERT.

* PRIOR TO BEGINNING CONSTRUCTION, THE CONTRACTOR SHALL EXCAVATE THE EXISTING 8" WATERLINE AT STATION 0+00.00 AND STATION 0+86.44 TO VERIFY PIPE SIZE, TYPE, FITTINGS, AND HORIZONTAL AND VERTICAL LOCATION. THE CONTRACTOR SHALL REPORT HIS FINDINGS TO THE ENGINEER SO THAT ANY NECESSARY PLAN MODIFICATIONS CAN BE MADE. ANY ADDITIONAL LABOR OR MATERIALS NECESSARY TO COMPLETE THE CONNECTION SHALL BE CONSIDERED SUBSIDIARY TO THE PROJECT.

Unless noted otherwise, elevations shown are top of pipe

WATERLINE ADJUSTMENT NO. 1

X – Denotes Existing Waterline to be removed

PLAN | CHECKED | CHECKED | BY | DATE

PROFILE | CHECKED | CHECKED | BY | DATE

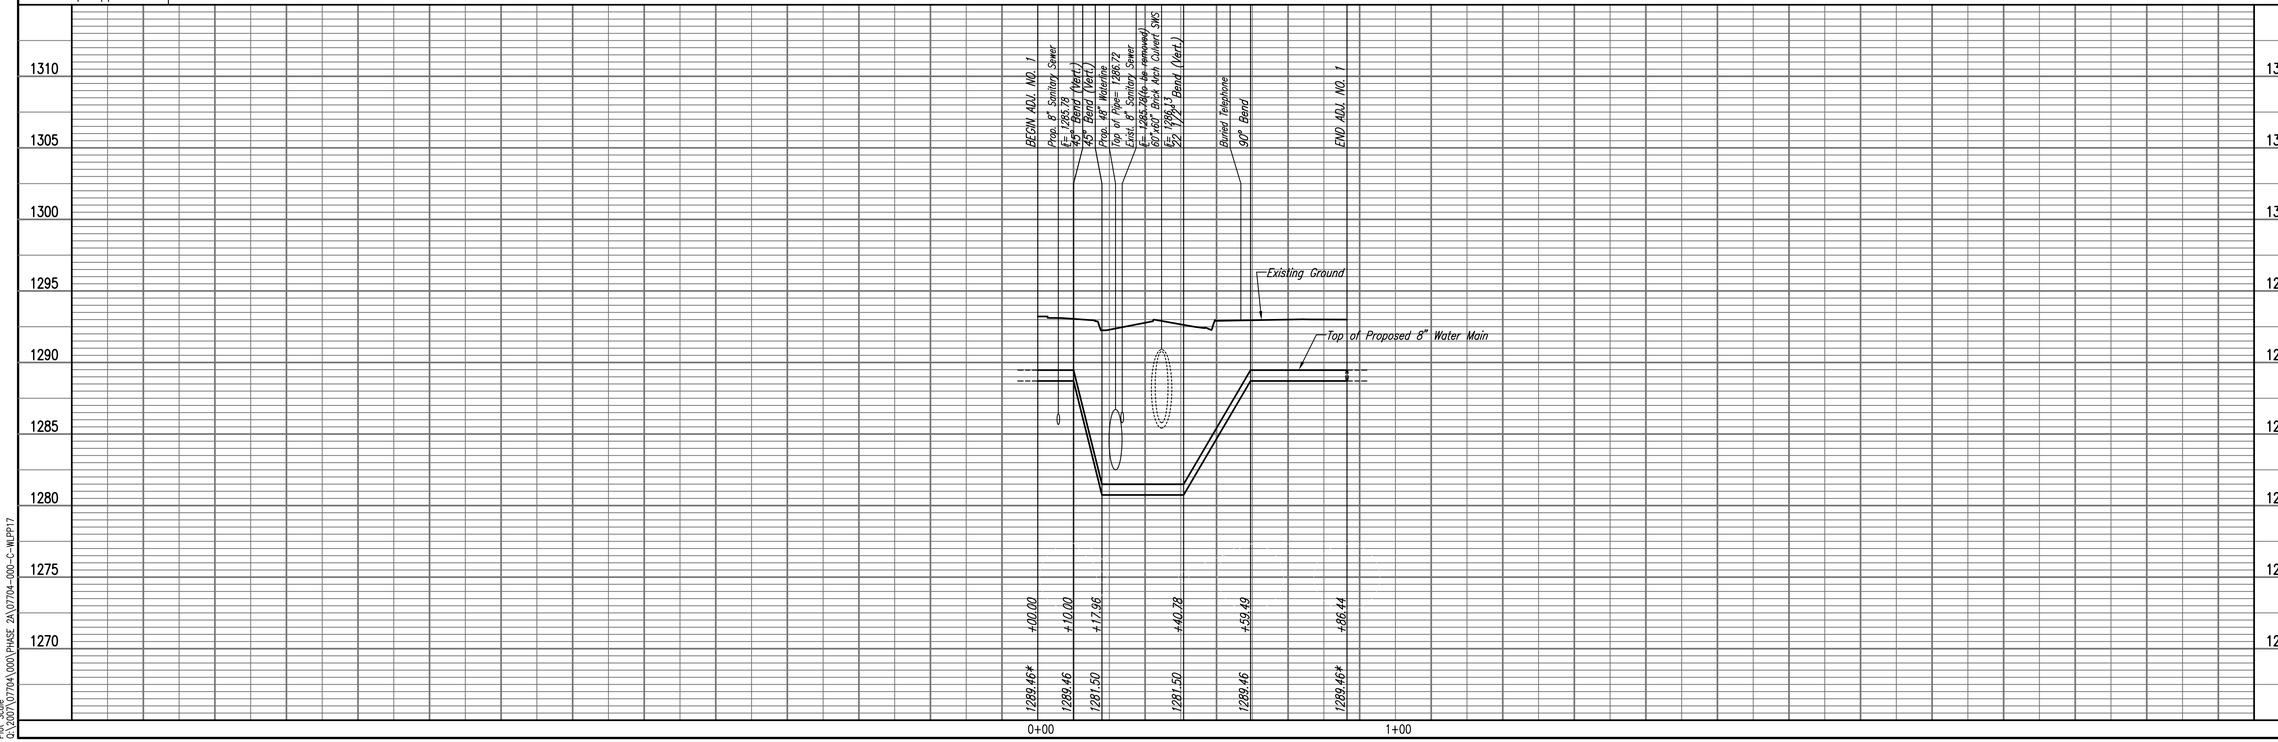

SOUTHEAST 48" WATERLINE – PHASE 2A
LEWIS/IDA TO LEWIS/GREEN

WATERLINE ADJUSTMENT NO. 1

JAMES L. ARMOUR, P.E. – CITY ENGINEER
CITY OF WICHITA PROJECT NO. 448-90417

Professional Engineering Consultants, P.A.
303 S. TOPEKA • WICHITA, KANSAS 67202
316.262.2691 • FAX 316.262.3003

Job No. 35-07704-000
Date March 2008
Designed By MDK, EJB
Drawn By JAN

Saved: 02-22-2008 10:02:32 AM
Plotted: 02-22-2008 10:06:49 AM
by JAN
Q:\2007\07704\000\PHASE 2A\07704-000-C-WLP17