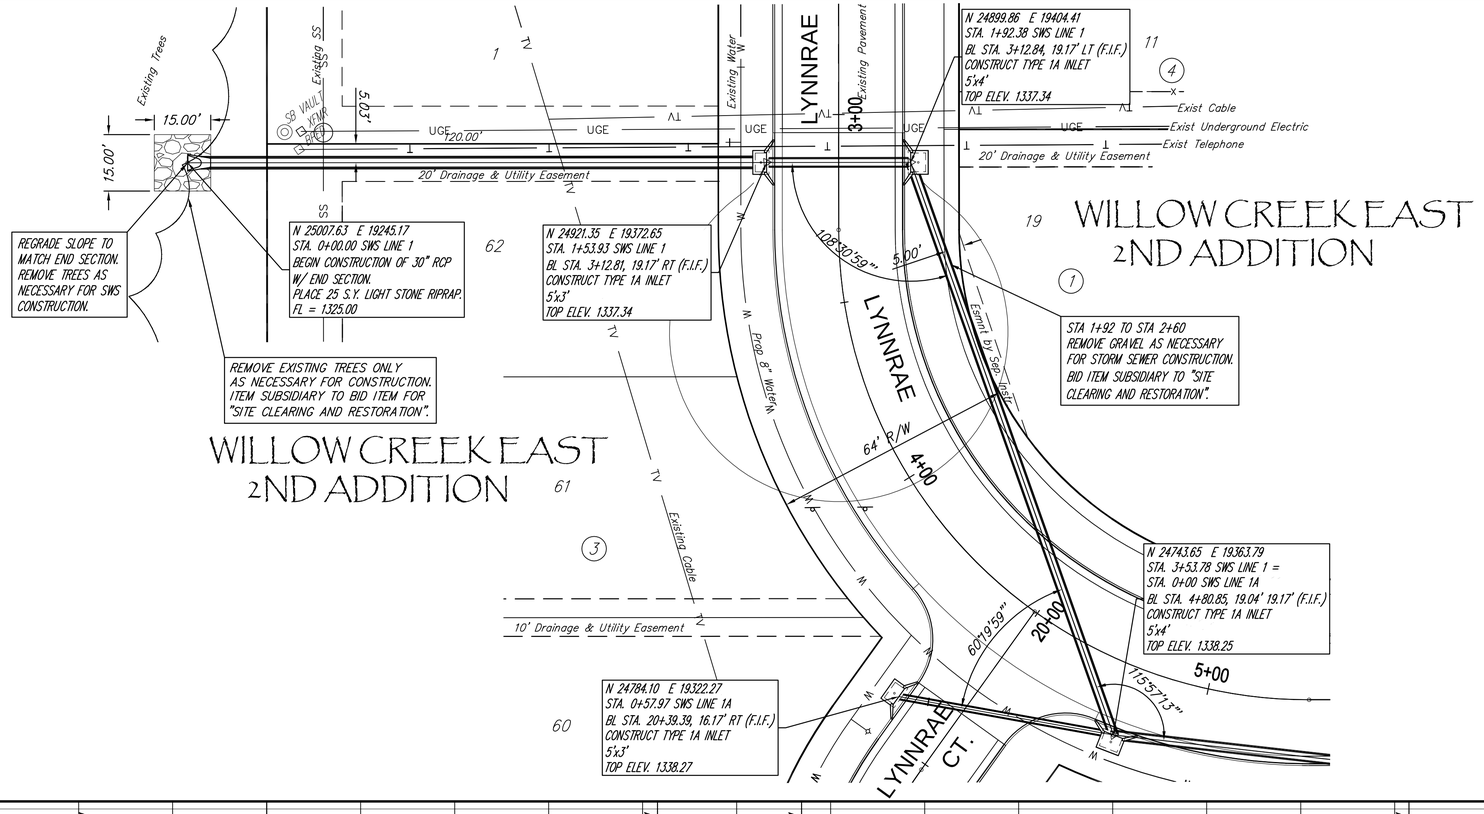

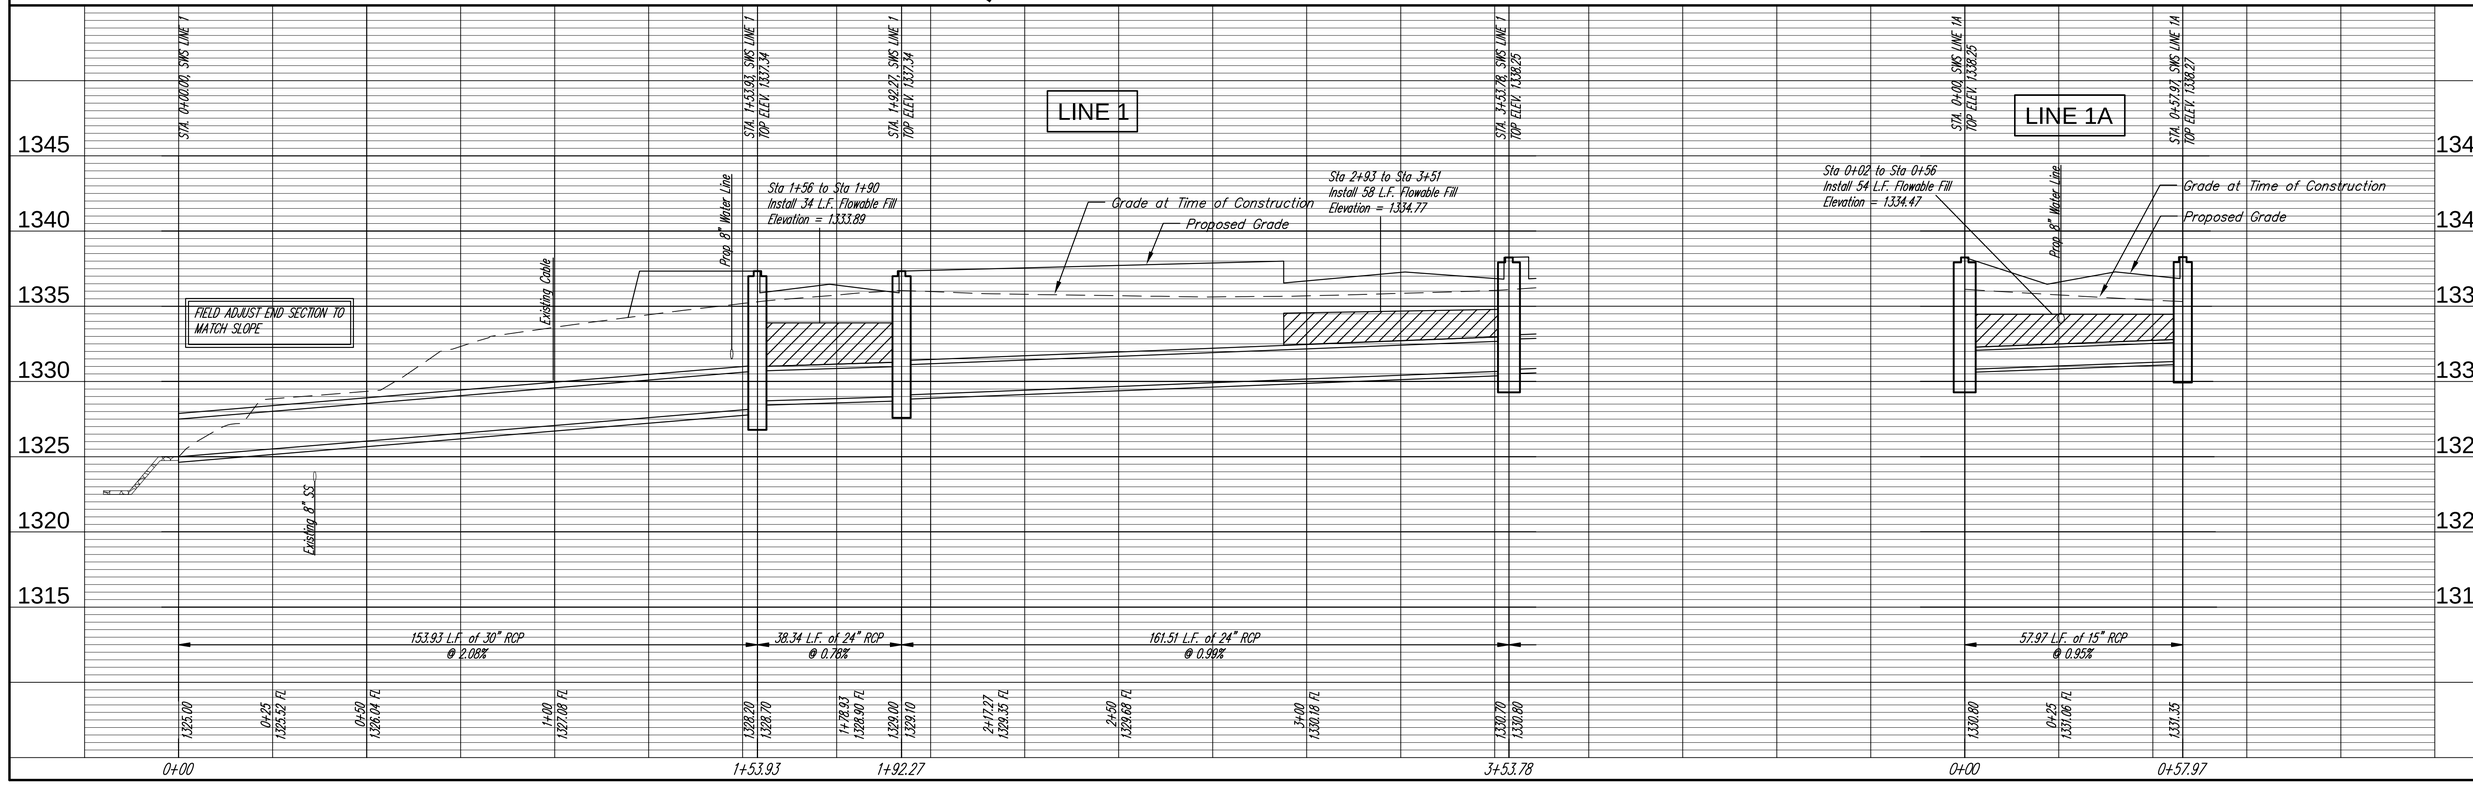

Ruggles & Bohm, P.A.
Engineering, Surveying, Land Planning
1504 N. Greenwich Rd.
Wichita, Kansas 67203
(316) 264-4421
(316) 264-8451 fax
E-mail: info@rbkansas.com
www.rbkansas.com

REVISED	
REVIEW	
DRAWN	RLS
DATE	Feb. 26, 2009
DESIGN	AML
UTILITY	
PROJECT NUMBER	468-84555
DRAWING FILE	{Eng Base}

STORM SEWER LINE 1 & 1A
Willow Creek East 2nd Addition
WICHITA KANSAS

RB JOB 3324E

SHEET 2 OF 19