PROJECT NO.	YEAR	SHEET NO.	TOTAL SHEETS
472-84744	2009	R73	R78

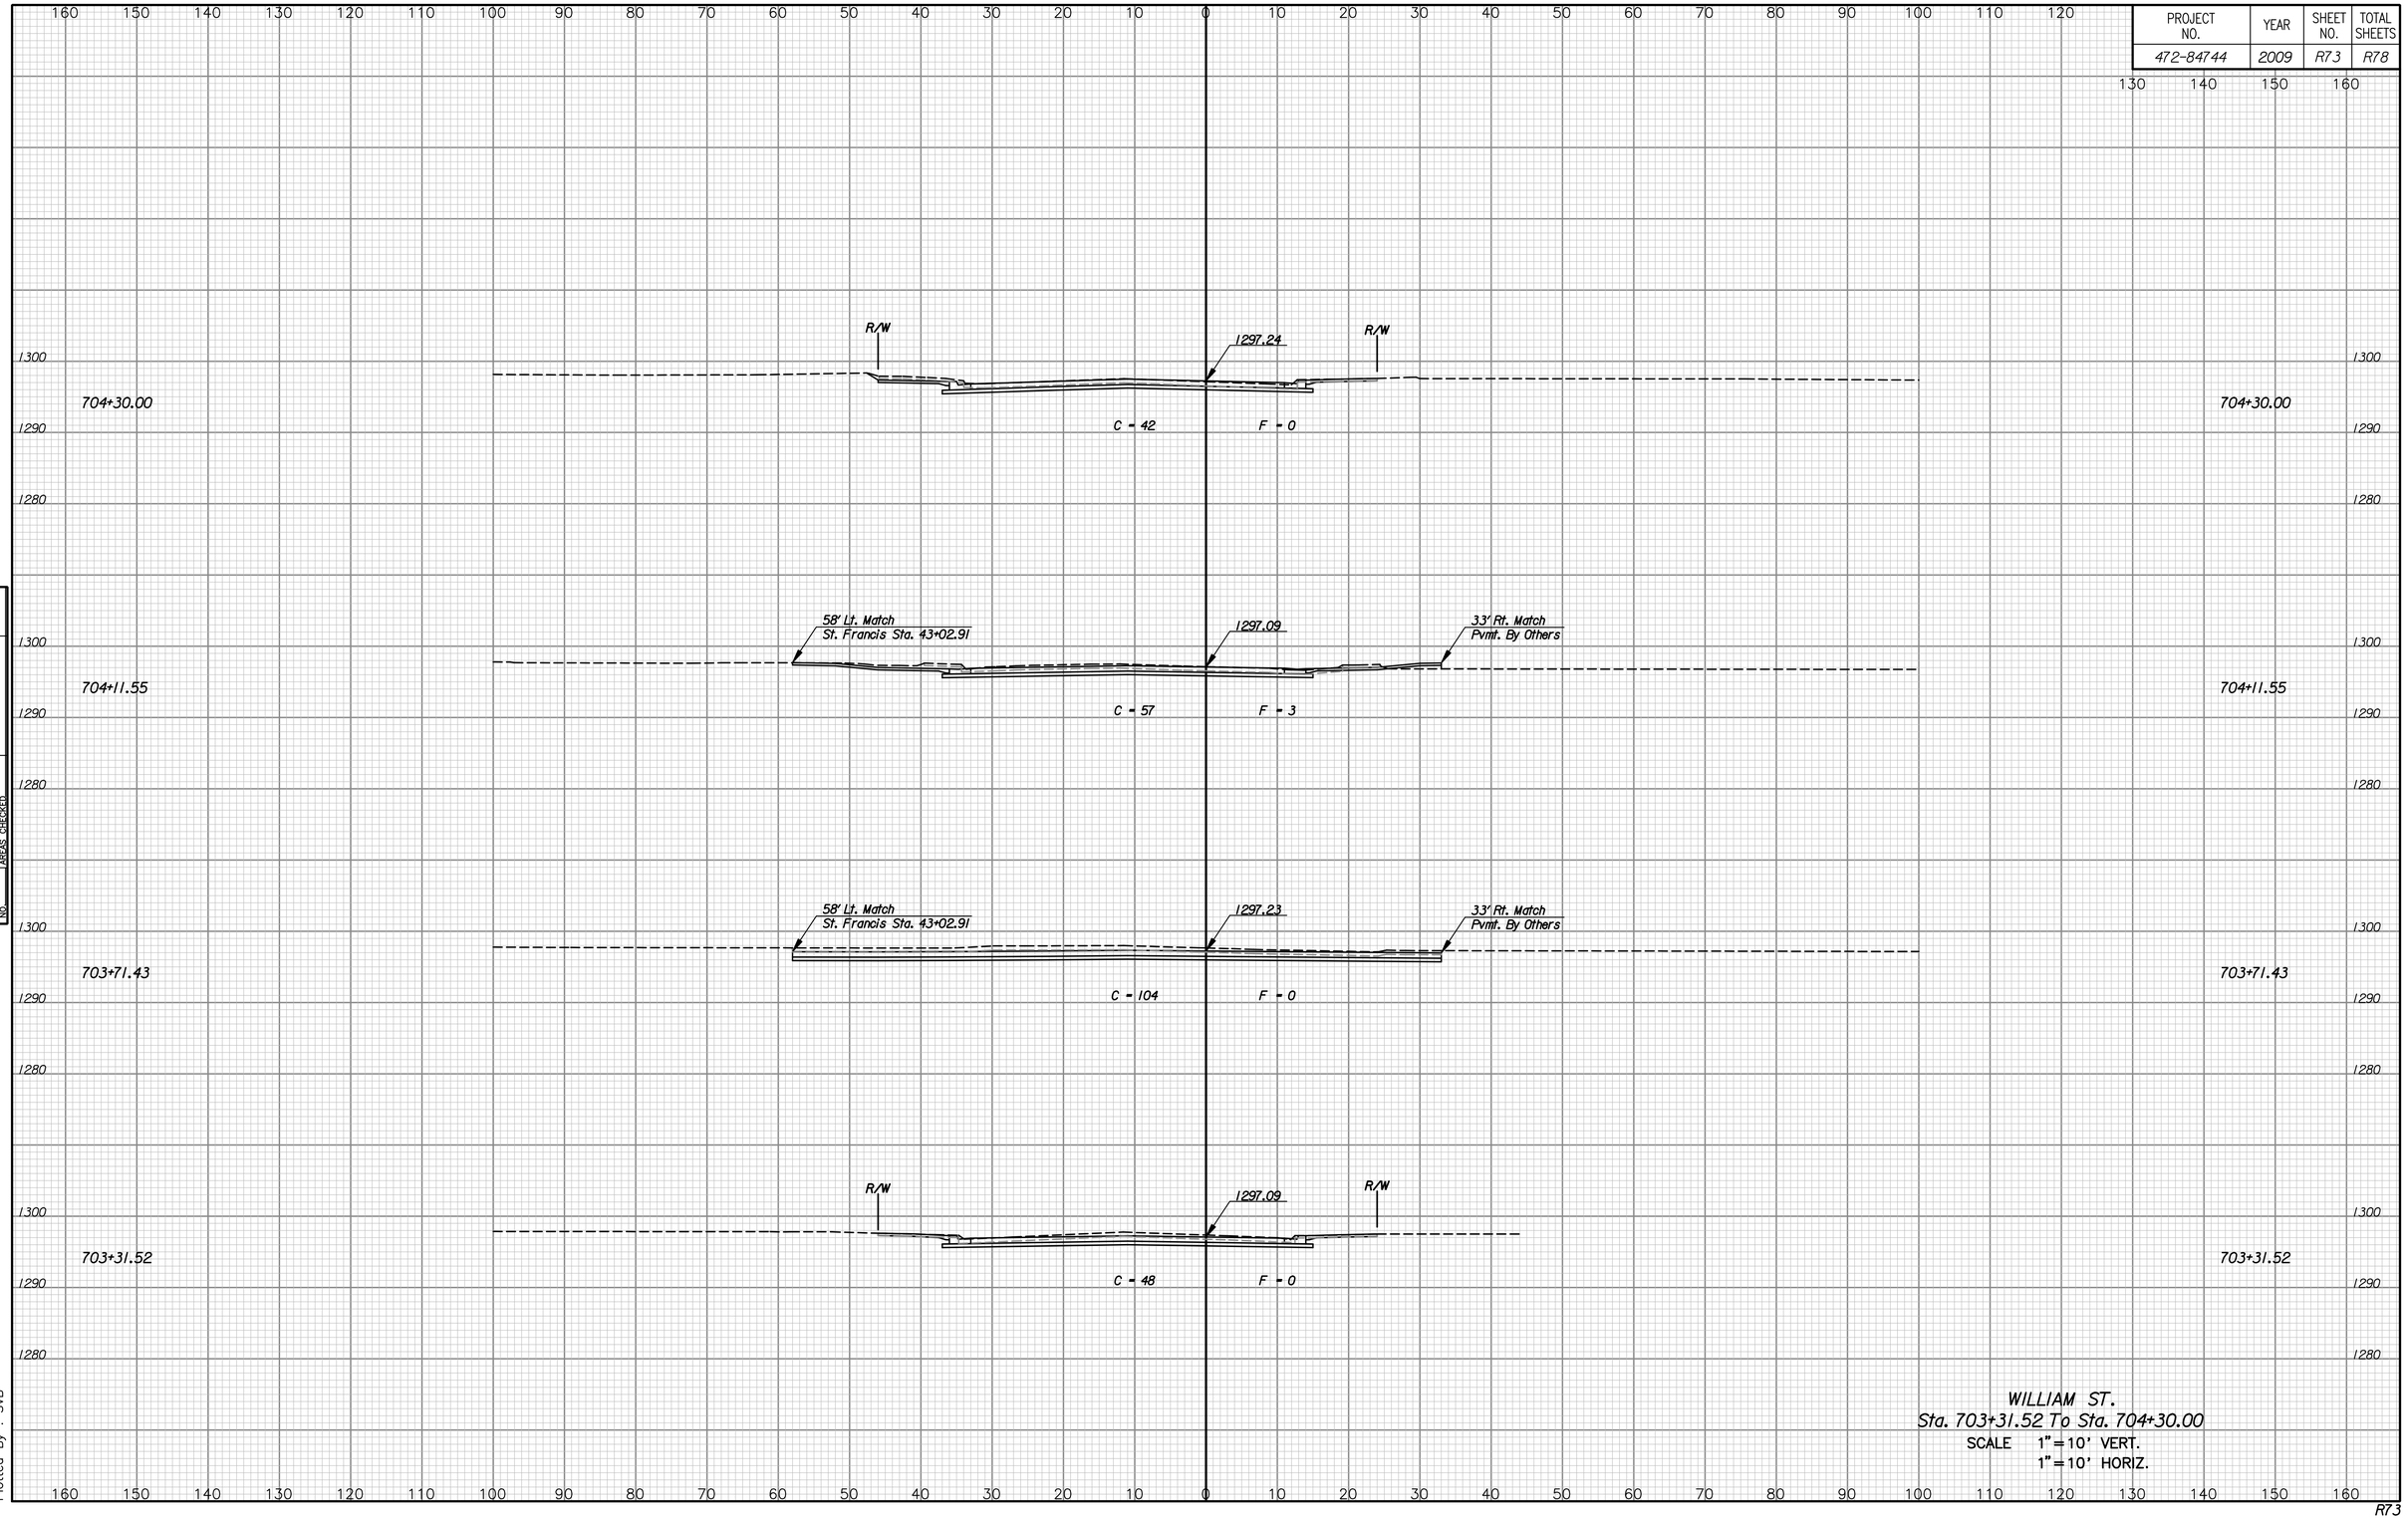

WILLIAM ST.
Sta. 703+31.52 To Sta. 704+30.00
SCALE 1"=10' VERT.
1"=10' HORIZ.

NOTE BOOK
TEMPLATE
AREAS
AREAS CHECKED
NO.

Drawn By : JPS
Plotted By : SVB

R73