PROJECT NO.	YEAR	SHEET NO.	TOTAL SHEETS
472-84744	2009	R75	R78

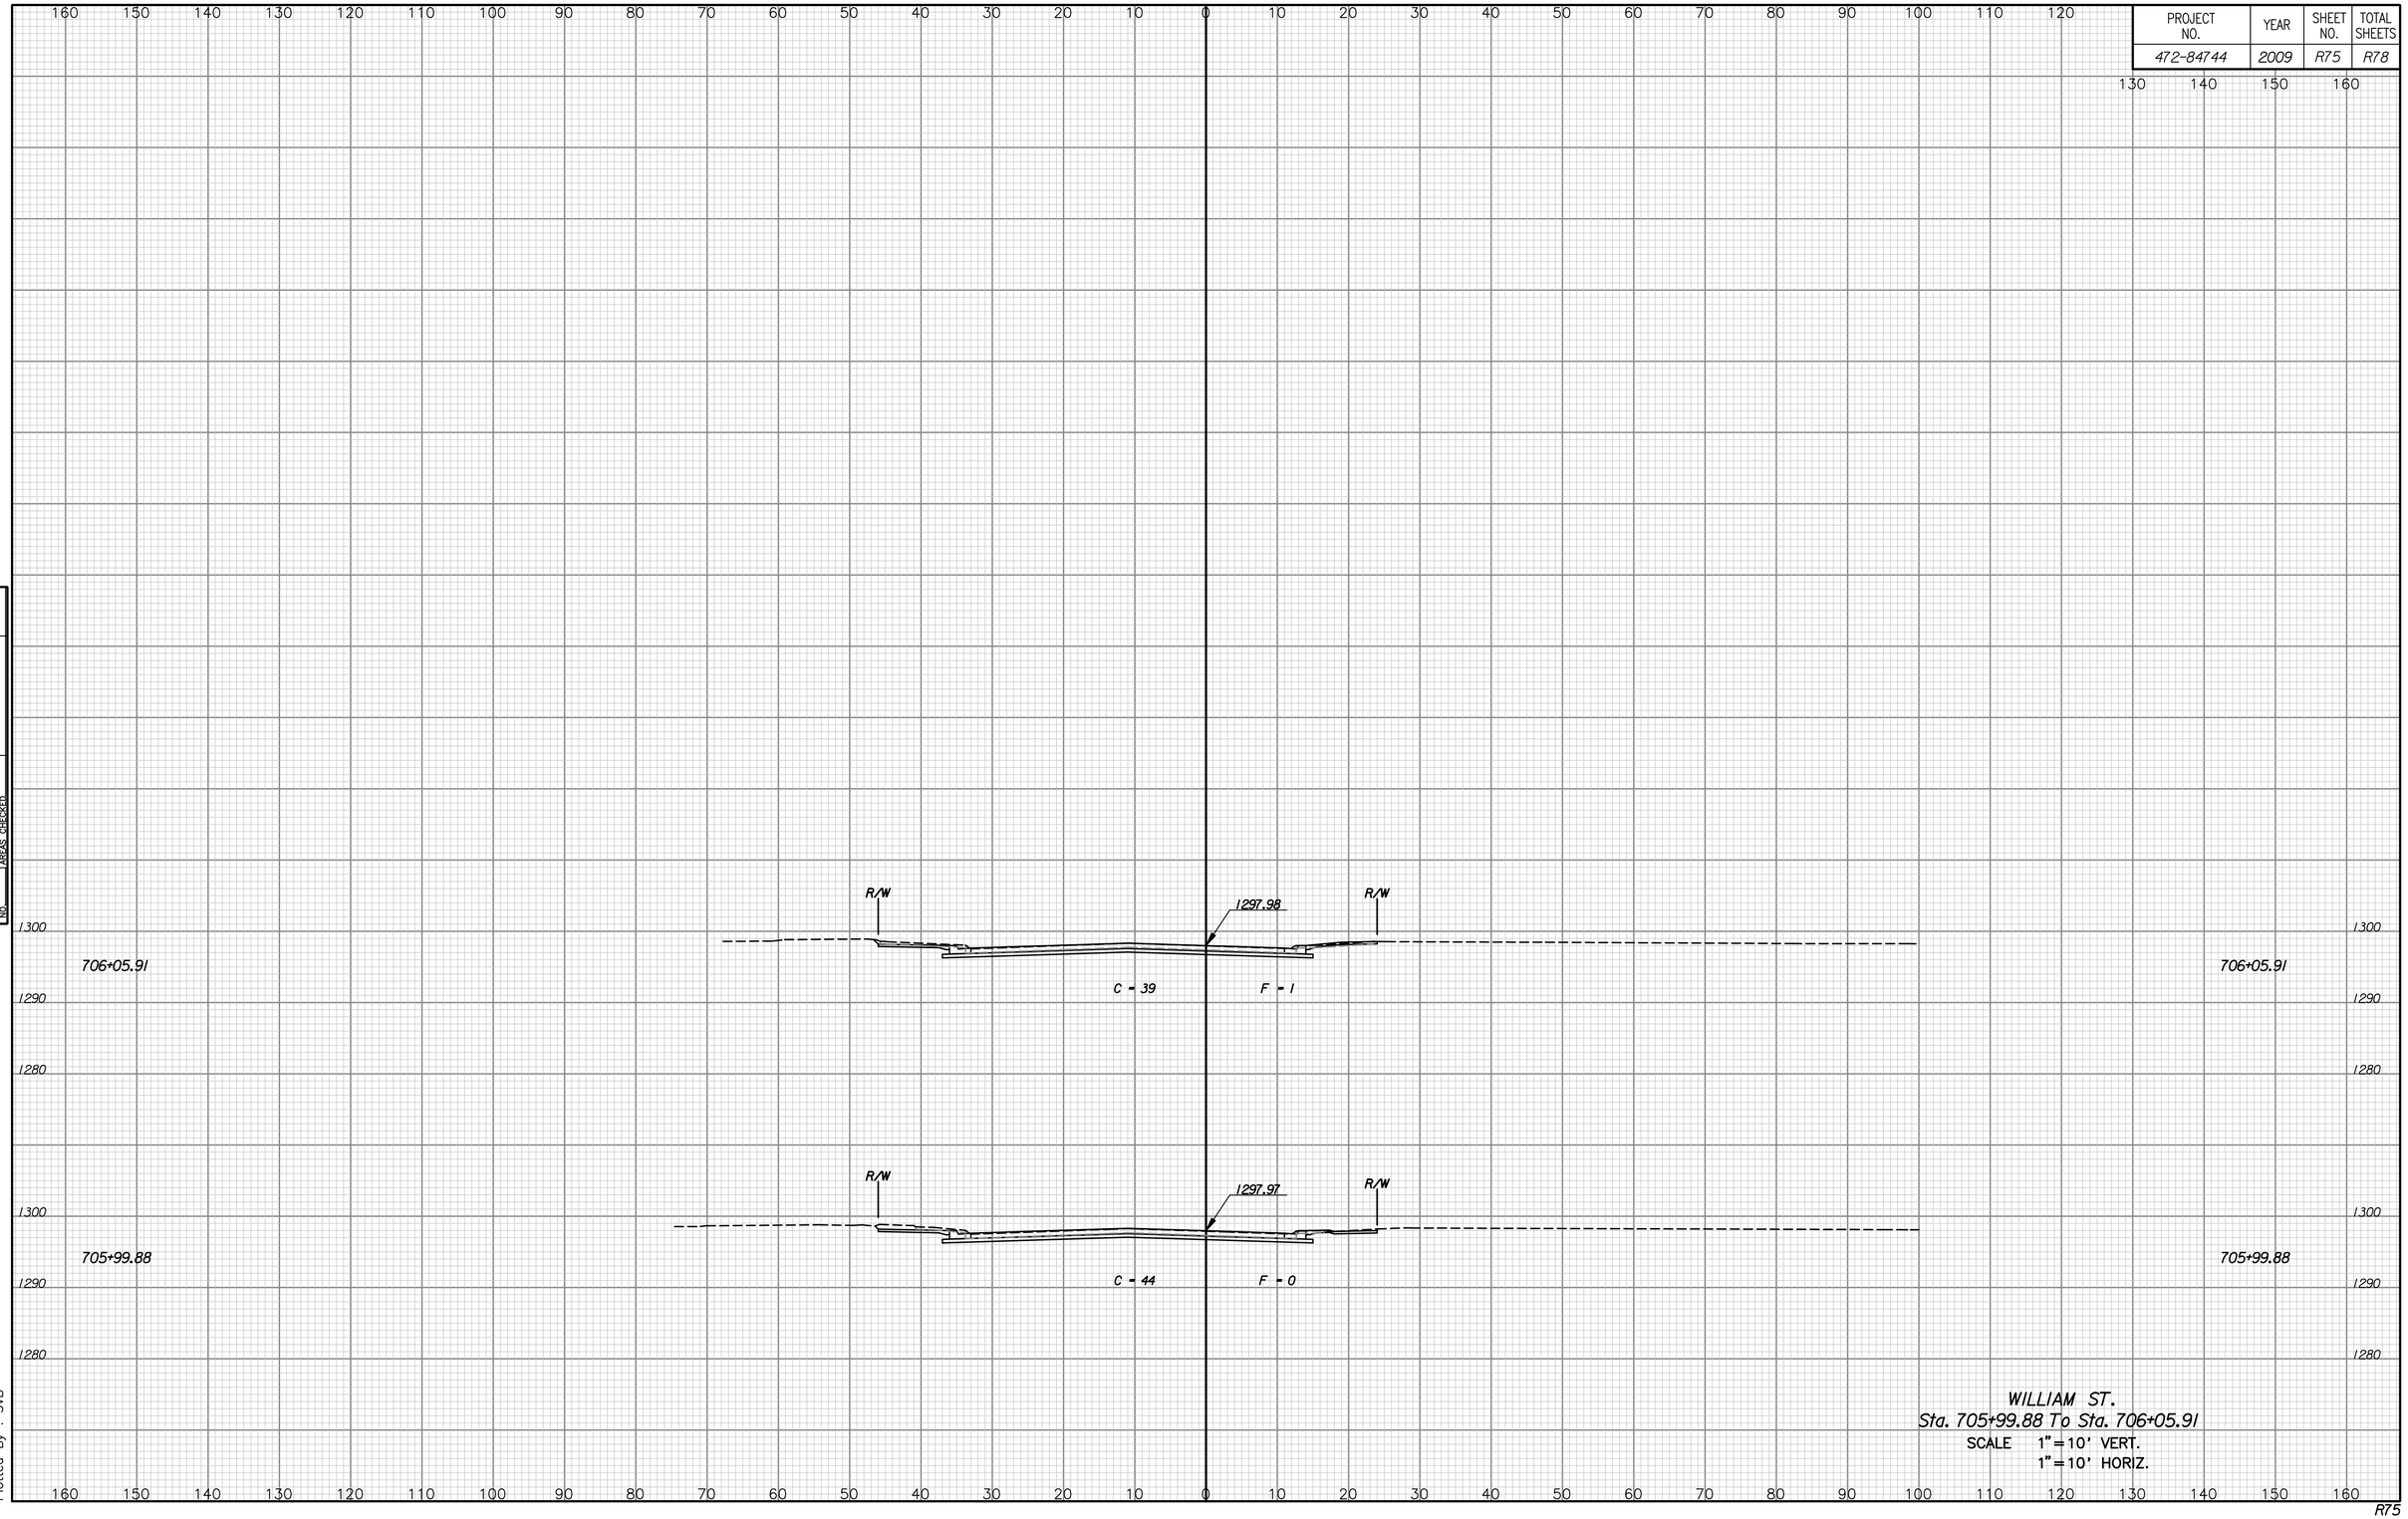

NOTE BOOK
TEMPLATE
AREAS
AREAS CHECKED
NO.

Drawn By : JPS
Plotted By : SVB

R75