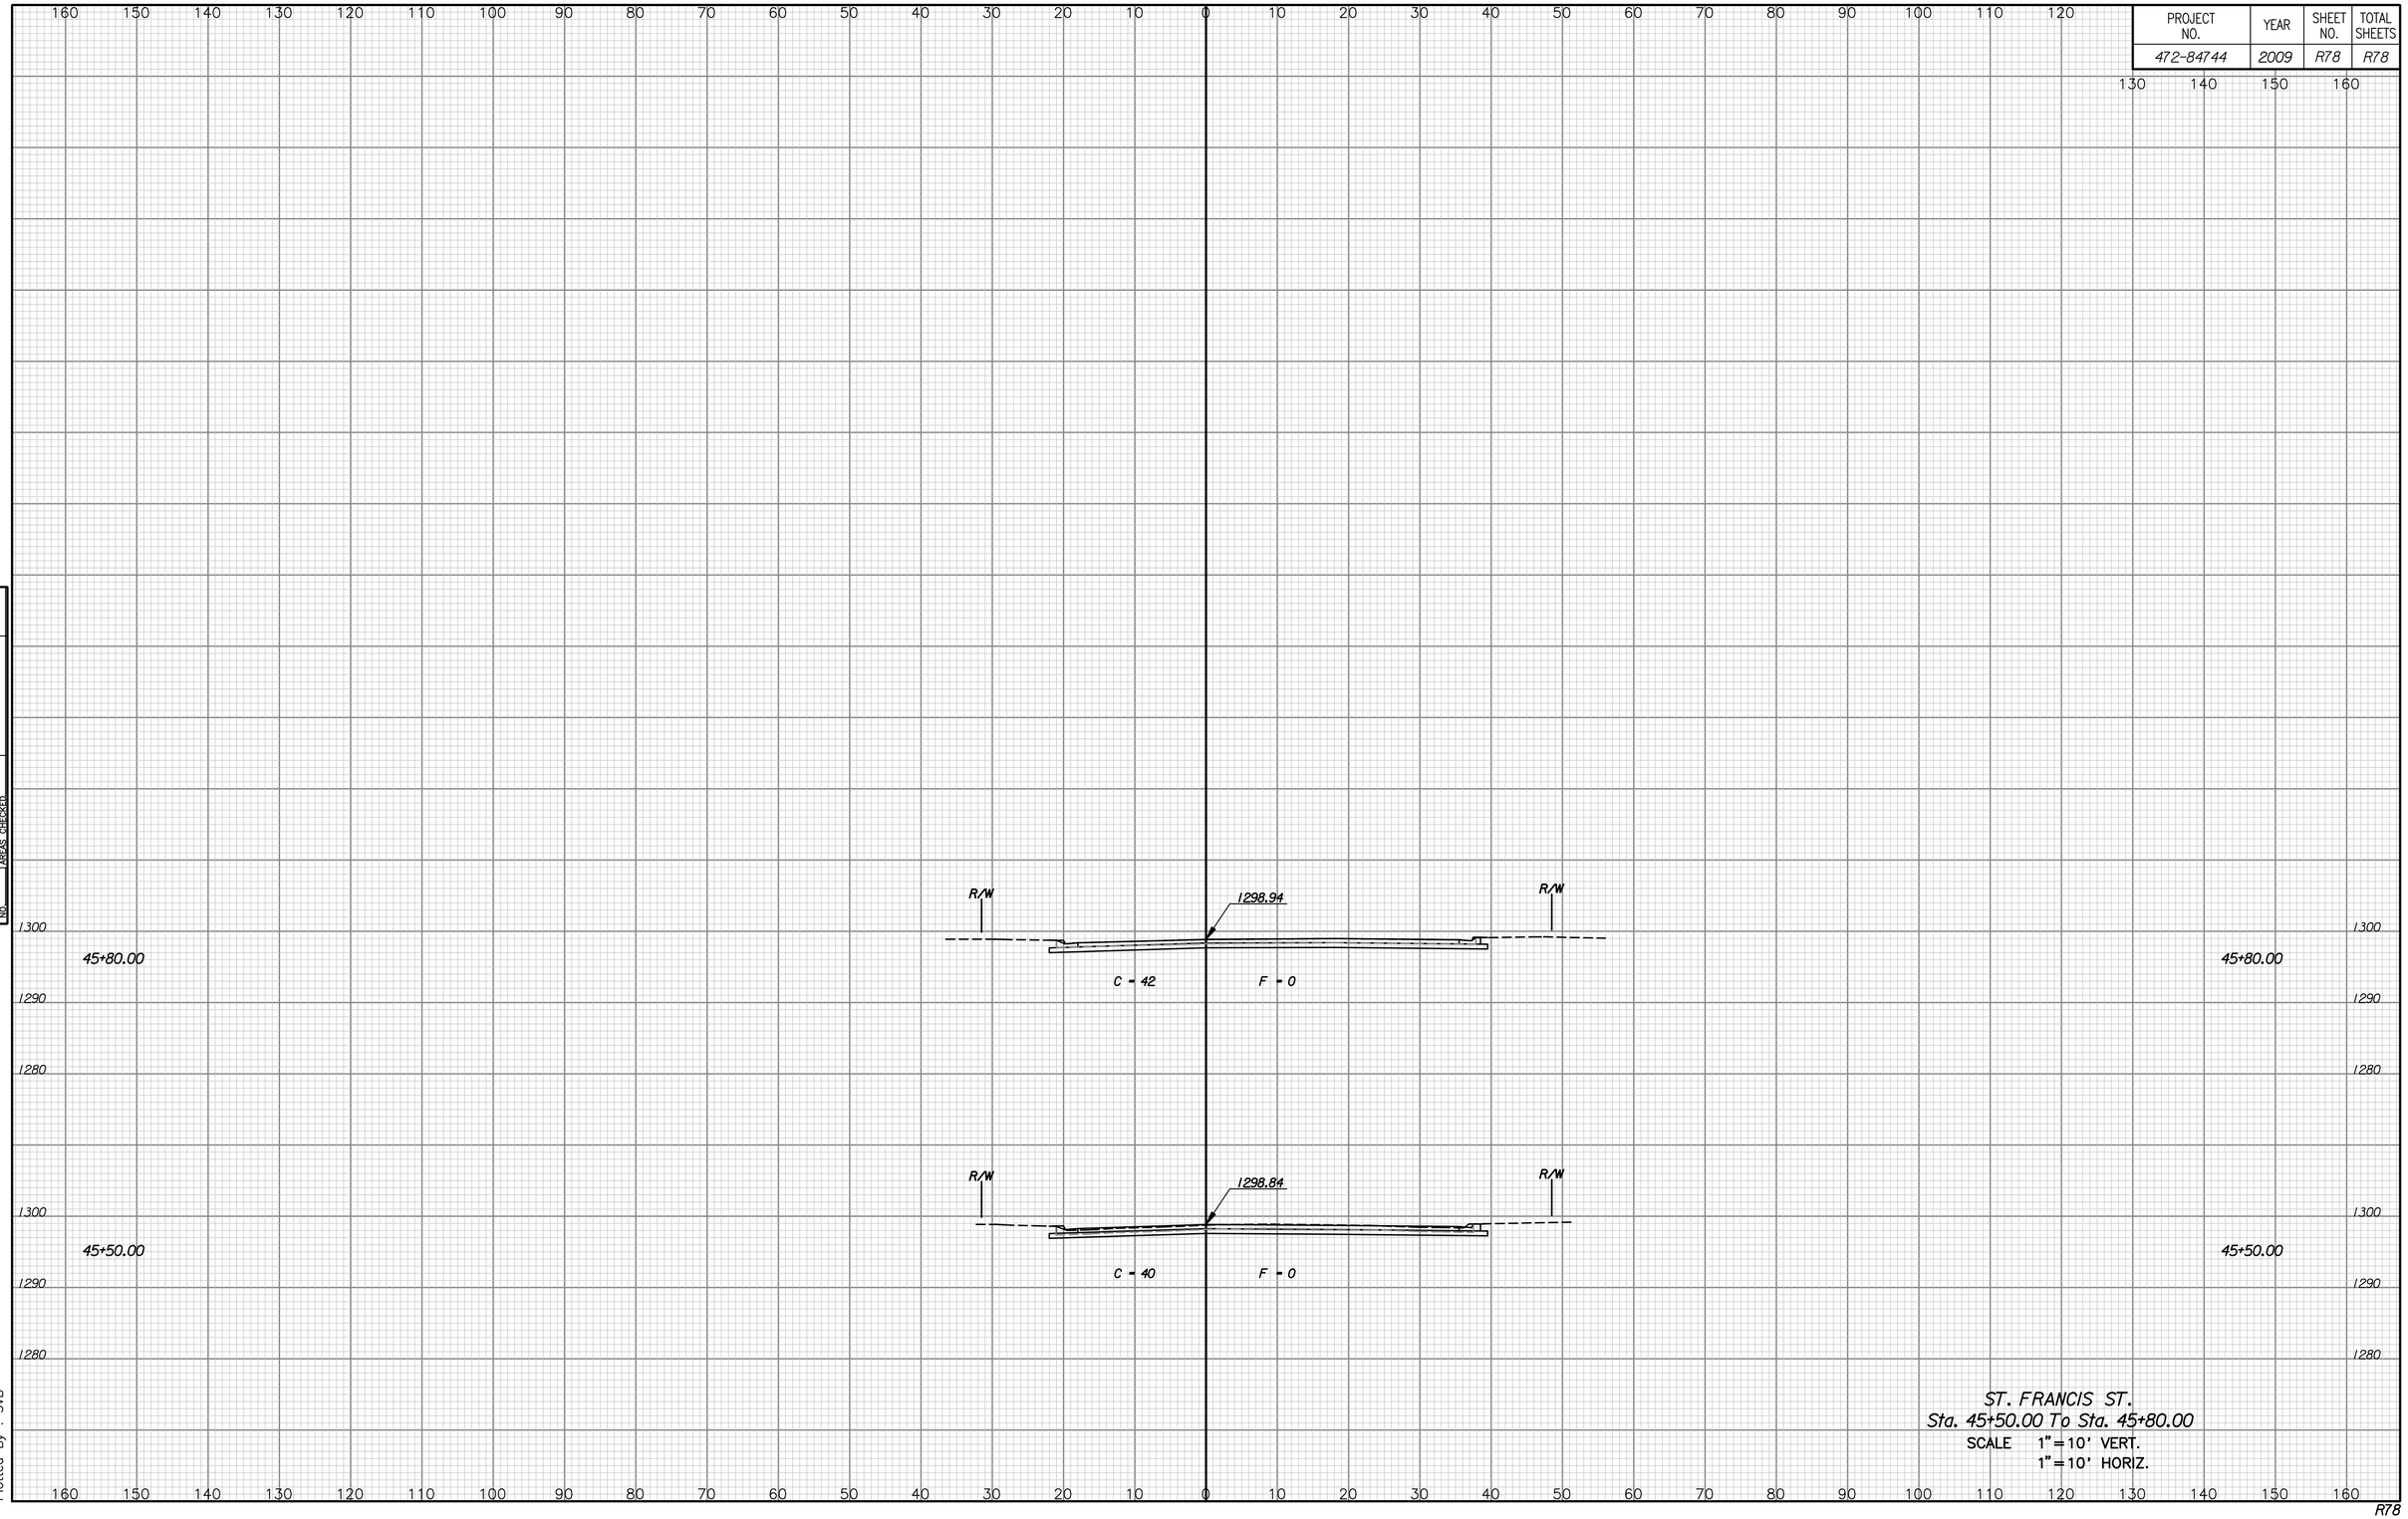| PROJECT NO. | YEAR | SHEET NO. | TOTAL SHEETS |
|---|---|---|---|
| 472-84744 | 2009 | R78 | R78 |