Construct hay bale barrier per detail, sheet 18.

Construct ditch to ensure positive drainage of sump areas. See detail, sheet 3.

Construct hay bale ditch check per detail, sheet 18.

Construct ditch to ensure positive drainage of sump areas. See detail, sheet 3.

Construct berm per detail, this sheet. Cost of berm construction to be incidental to lump sum bid item "Mass Grading".

Construct ditch to ensure positive drainage of sump areas. See detail, sheet 3.

Construct hay bale ditch check per detail, sheet 18.

Install 1,400 L.F. silt fence per detail, sheet 19.

Regrade existing ditch, from proposed grades shown at property line, down to flowline call-outs, with flowline being 30' east of property line.

Install 588 L.F. silt fence per detail, sheet 19.

Construct hay bale ditch check per detail, sheet 18.

Construct ditch to ensure positive drainage of sump areas. See detail, sheet 3.

Contractor shall grade 5' into easement and then tie back into existing concrete wall. Concrete Wall shall remain undisturbed throughout construction.

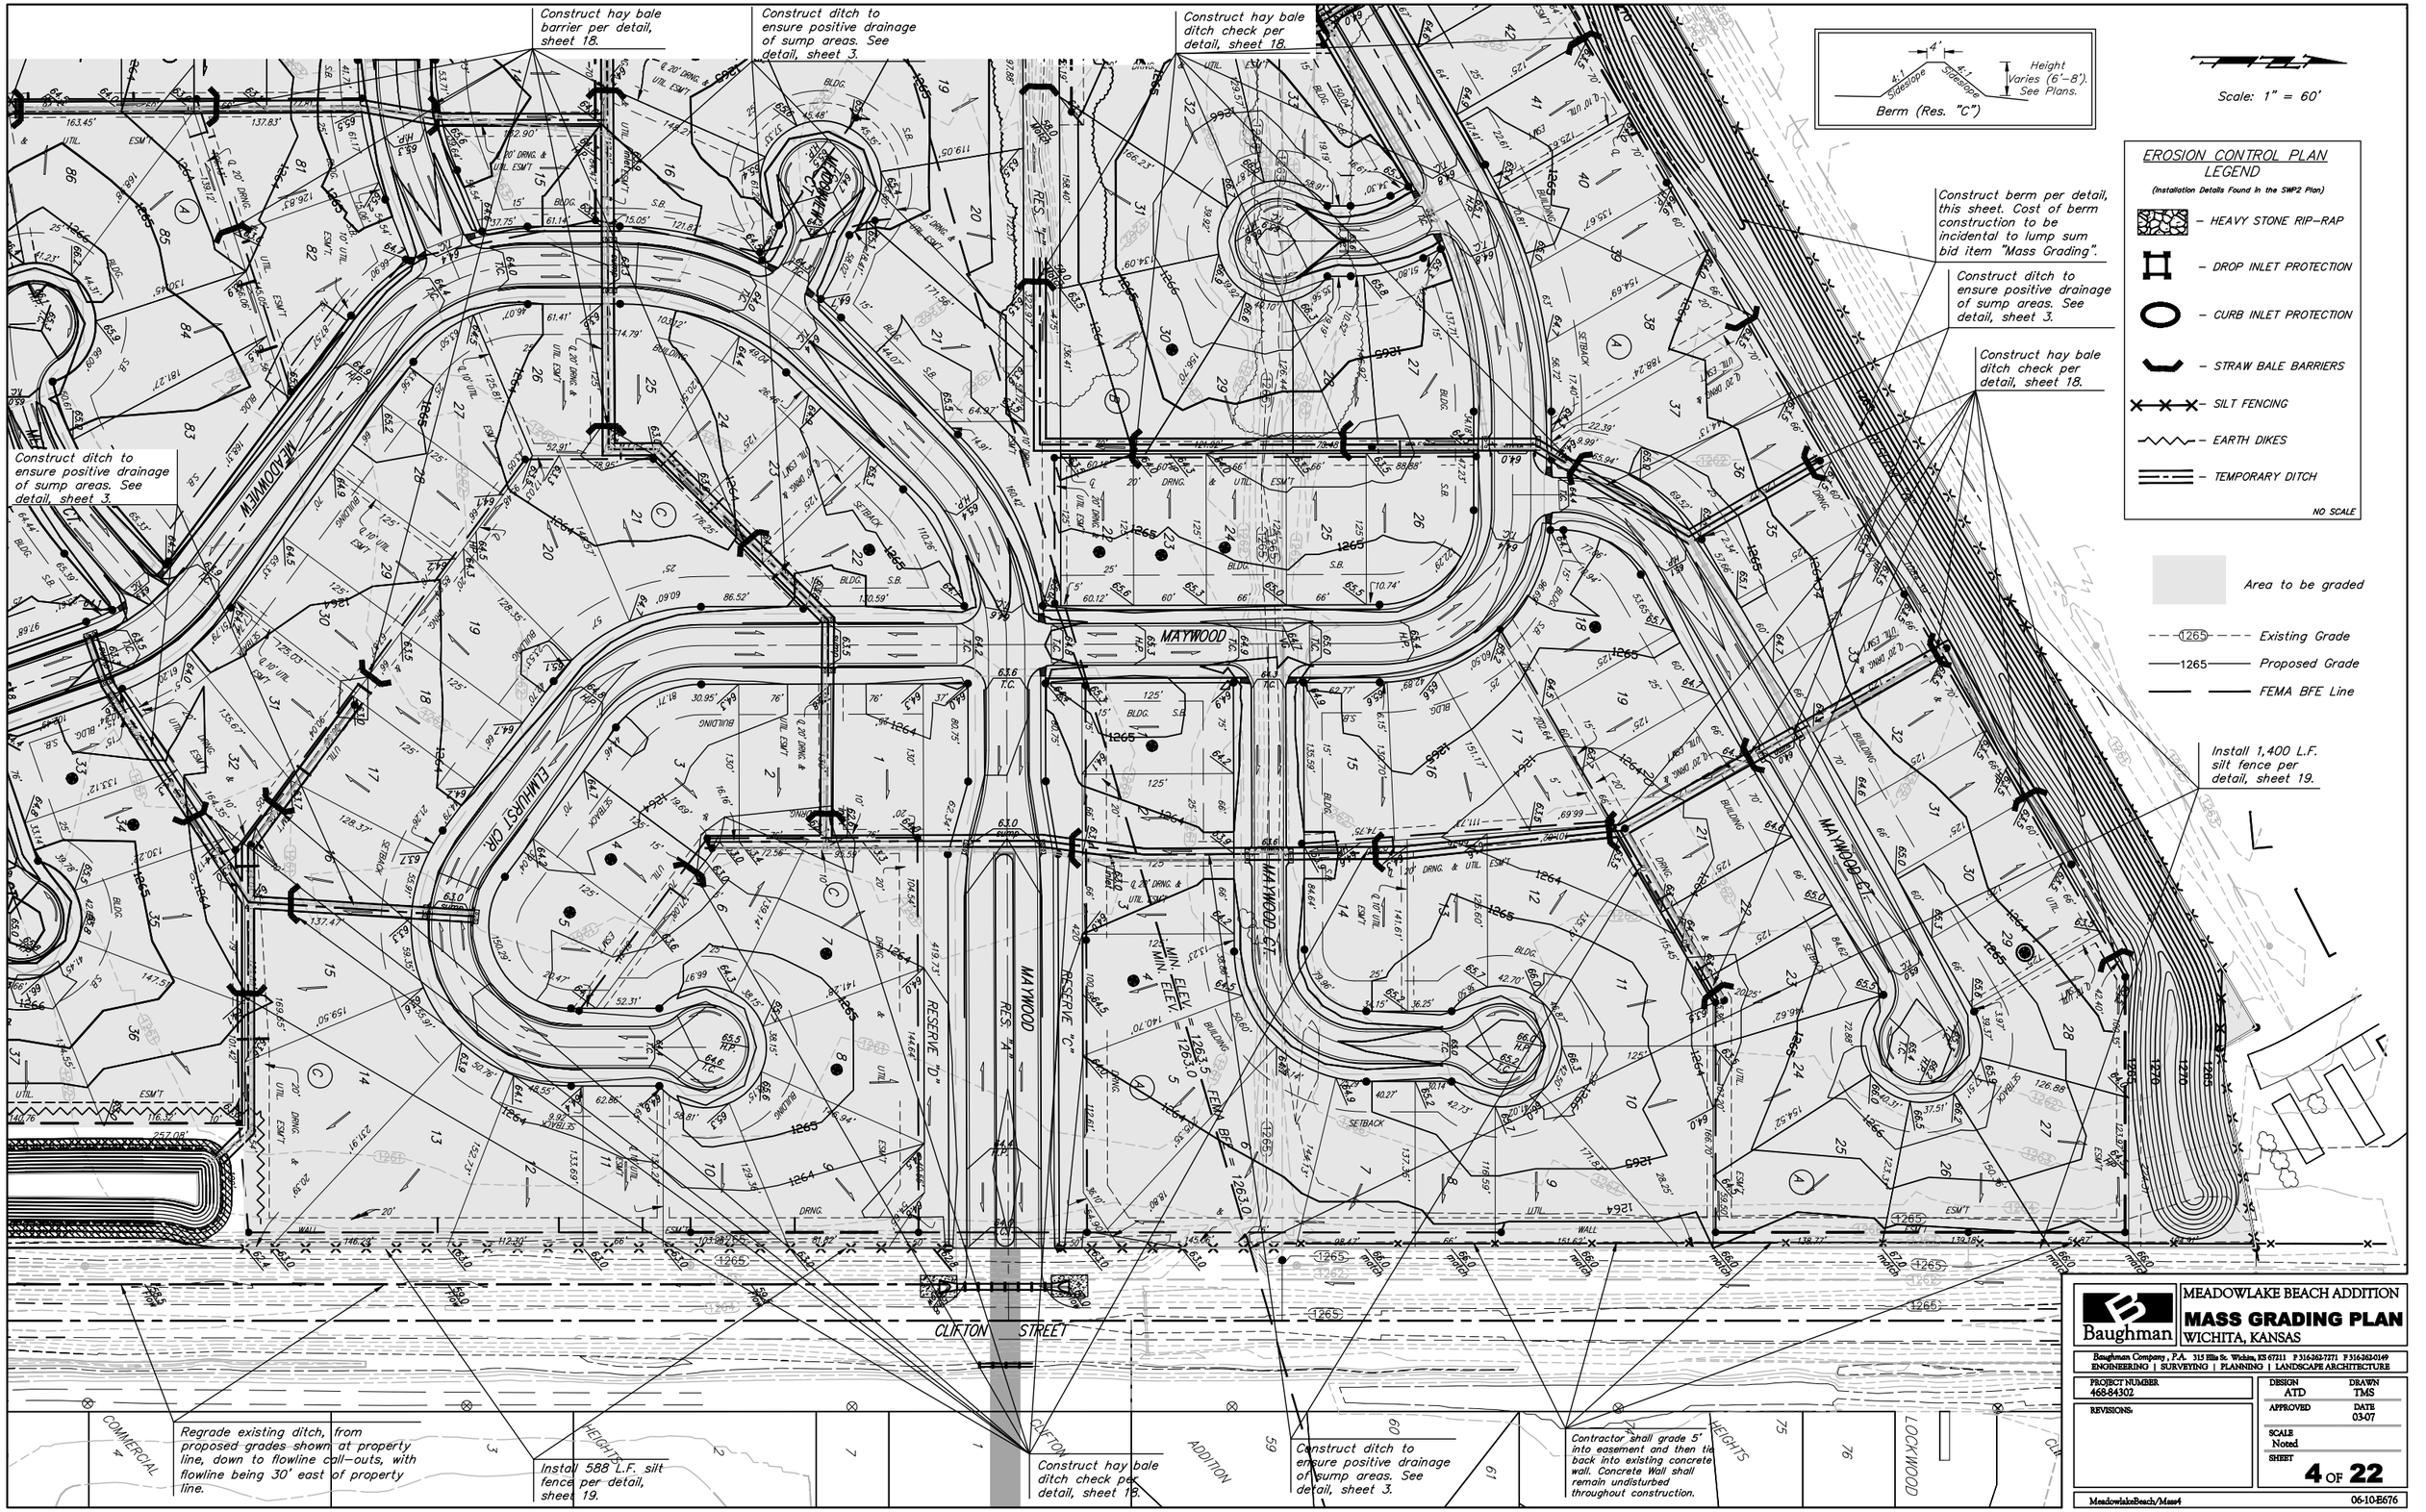

Baughman

MEADOWLAKE BEACH ADDITION

MASS GRADING PLAN

WICHITA, KANSAS

Baughman Company, P.A. 315 Hilo Sr. Wichita, KS 67211 P 316.263.7271 F 316.263.0149
ENGINEERING | SURVEYING | PLANNING | LANDSCAPE ARCHITECTURE

PROJECT NUMBER 468-84302	DISIGN ATD	DRAWN TMS
REVISIONS:	APPROVED	DATE 03-07
	SCALE Noted	
	SHEET 4 OF 22	

MeadowlakeBeach/Mass4 06-10-E676