FHWA REG NO.	STATE	PROJECT NO.	YEAR	SHEET NO.	TOTAL SHEETS
7	KANSAS	87 N-0301-01	2003	L5	8

20 0 20 40 60

Scale 1" = 20'

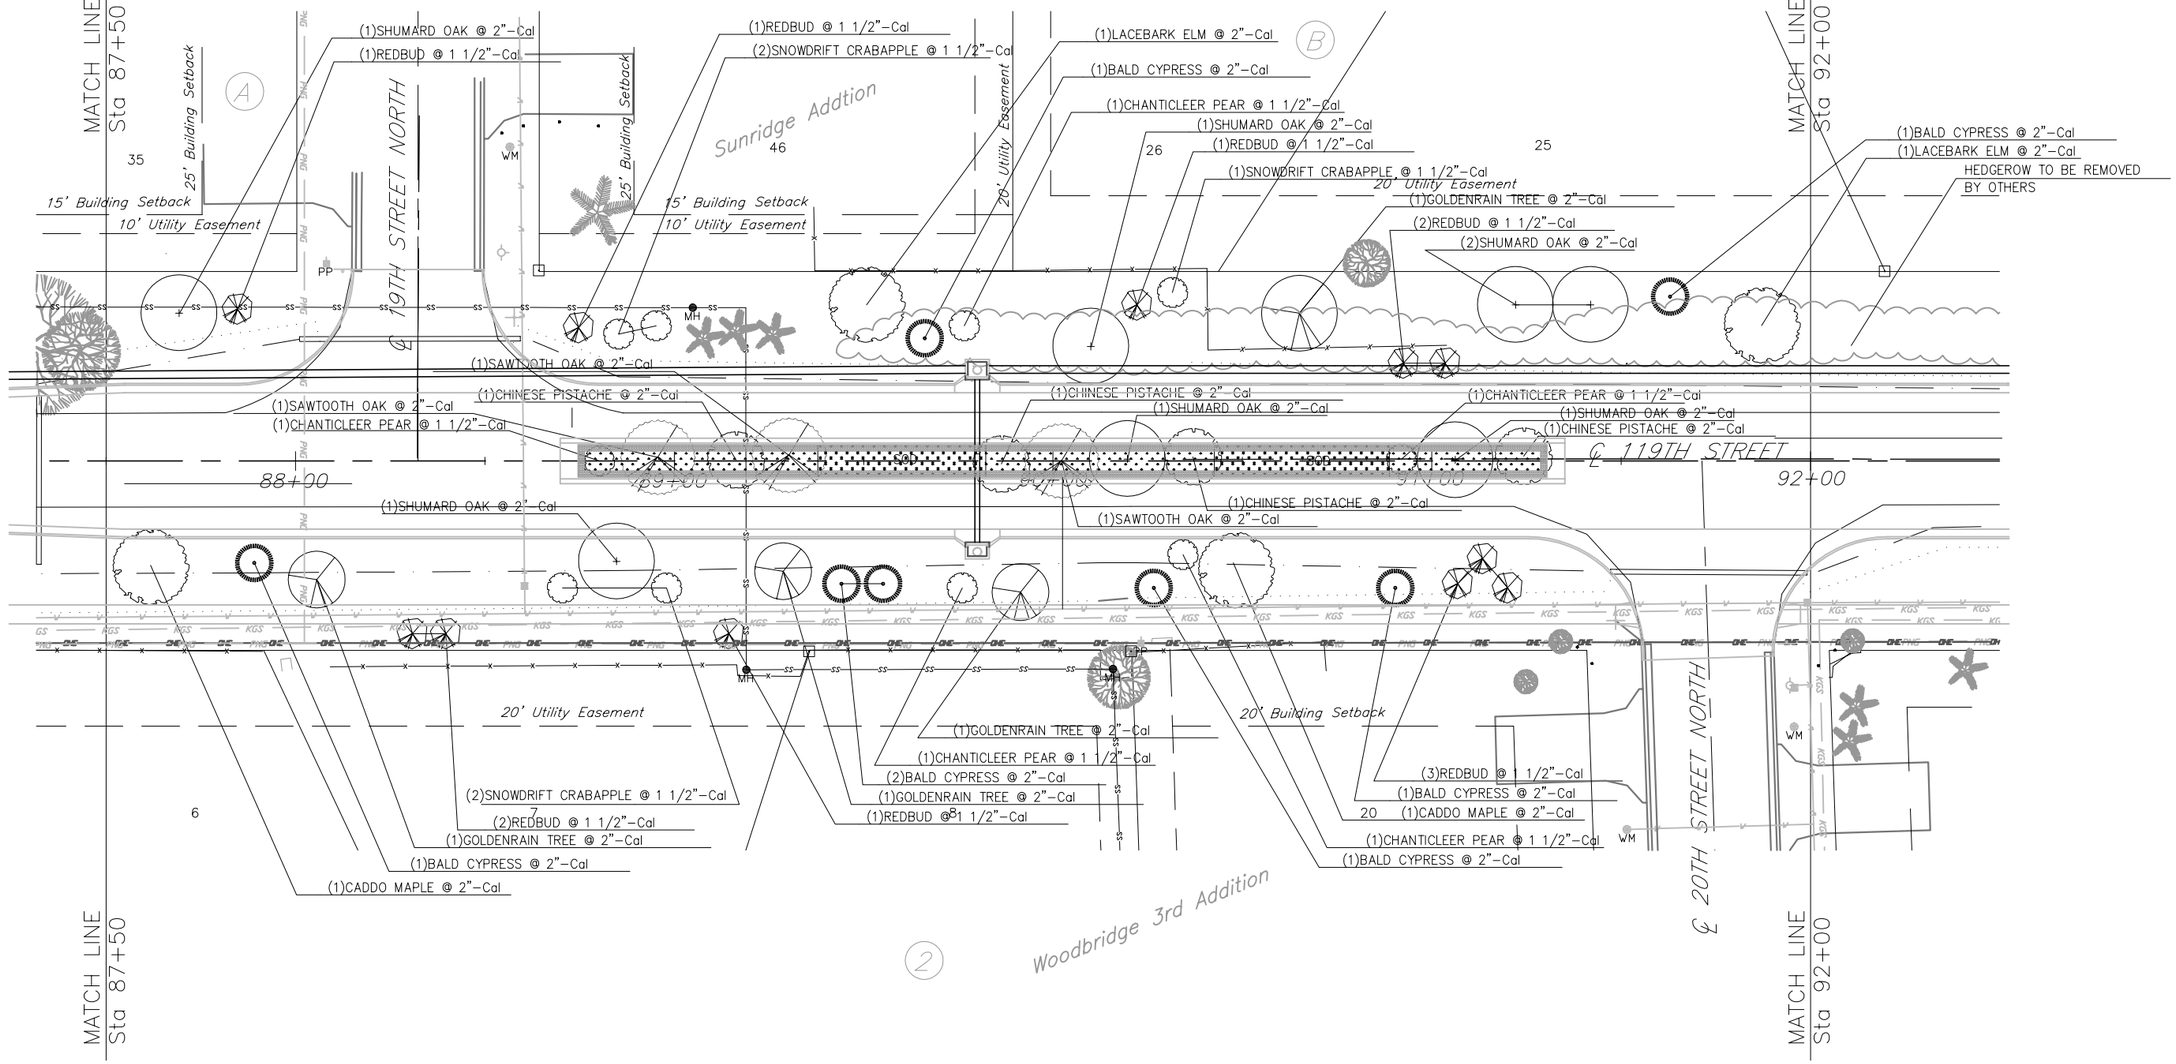

119TH STREET

LANDSCAPE PLAN

WICHITA, KANSAS

LANDWORKS studio

518 S. MARKET WICHITA, KS 67202 316-264-0916

PROJECT NUMBER 472 83890			
LWS NO. 1016	FILE plan5	DATE 6/01	SHEET L5
DESIGN cm	DRAWN cm	REVISED 2/08/02	OF 8