| FHWA REG NO. | STATE | PROJECT NO. | YEAR | SHEET NO. | TOTAL SHEETS |
|---|---|---|---|---|---|
| 7 | KANSAS | 87 N-0301-01 | 2003 | 4 | 36 |

( IN FEET )
1 inch = 20 ft.

Water valves to be adjusted

| | | |
|---|---|---|
| 1 | 72+14 | 38' Rt. |
| 2 | 75+10 | 40' Rt. |
| 3 | 77+22 | 40' Rt. |
| 4 | 77+71 | 40' Rt. |
| 5 | 79+63 | 40' Rt. |
| 6 | 80+19 | 52' Rt. |
| 7 | 85+46 | 44' Rt. |
| 8 | 86+00 | 43' Rt. |
| 9 | 88+61 | 33' Rt. |
| 10 | 93+42 | 37' Rt. |
| 11 | 94+50 | 37' Rt. |

None Participating

BENCHMARKS:

BM#1 City disc SE corner intersection of 119th Street West and 21st Street North, 67' S. and 46' E of CL's
Elev. = 172.16 City Datum

BM#2 "□" cut on back of curb, 11' E of W. end curb @ W. end of driveway return, S. Side of 20th Street North and 119th Street West.
Elev. = 168.68 City Datum

BM#3 Step spike in HLP, 52' and 47' E. of W. 1/16 corner, 1/4 mile S. of 21st Street North on 119th Street West.
Elev. = 171.17 City Datum

BM#4 "□" cut on back of curb, 15' E. of W. end curb @ 3' W. of end driveway return, N. side of Jamesburg and 119th Street West.
Elev. = 166.59

BM#5 City disc, 15' W. of W. back of curb, 29.5' W. and 1' S. of centerlines 17th Street North and 119th Street West.
Elev. = 165.06

CONTROL POINTS:

Sta 100+00
N.E. Corner N.E. 1/4 Sec. 12, Twp. 27S, R2W
3/4" iron
N = 7644.63 E = 5000.00

Sta 73+55.37
N.E. Corner S.E. 1/4 Sec. 12, Twp. 27S, R2W
RR Spike
N = 5000.00 E = 5000.00

Sta 49+85.82
S.E. Corner S.E. Sec. 12, Twp. 27S, R2W
N = 2631.25 E = 4938.41

Sta 73+55.37 CL 119th
1/4 Sec. Corner

3 nails in power pole
50.52' NW

3 nails in power pole
56.49' NE

3 nails in power pole
63.02' SE

NE corner brick wall
49.83' W

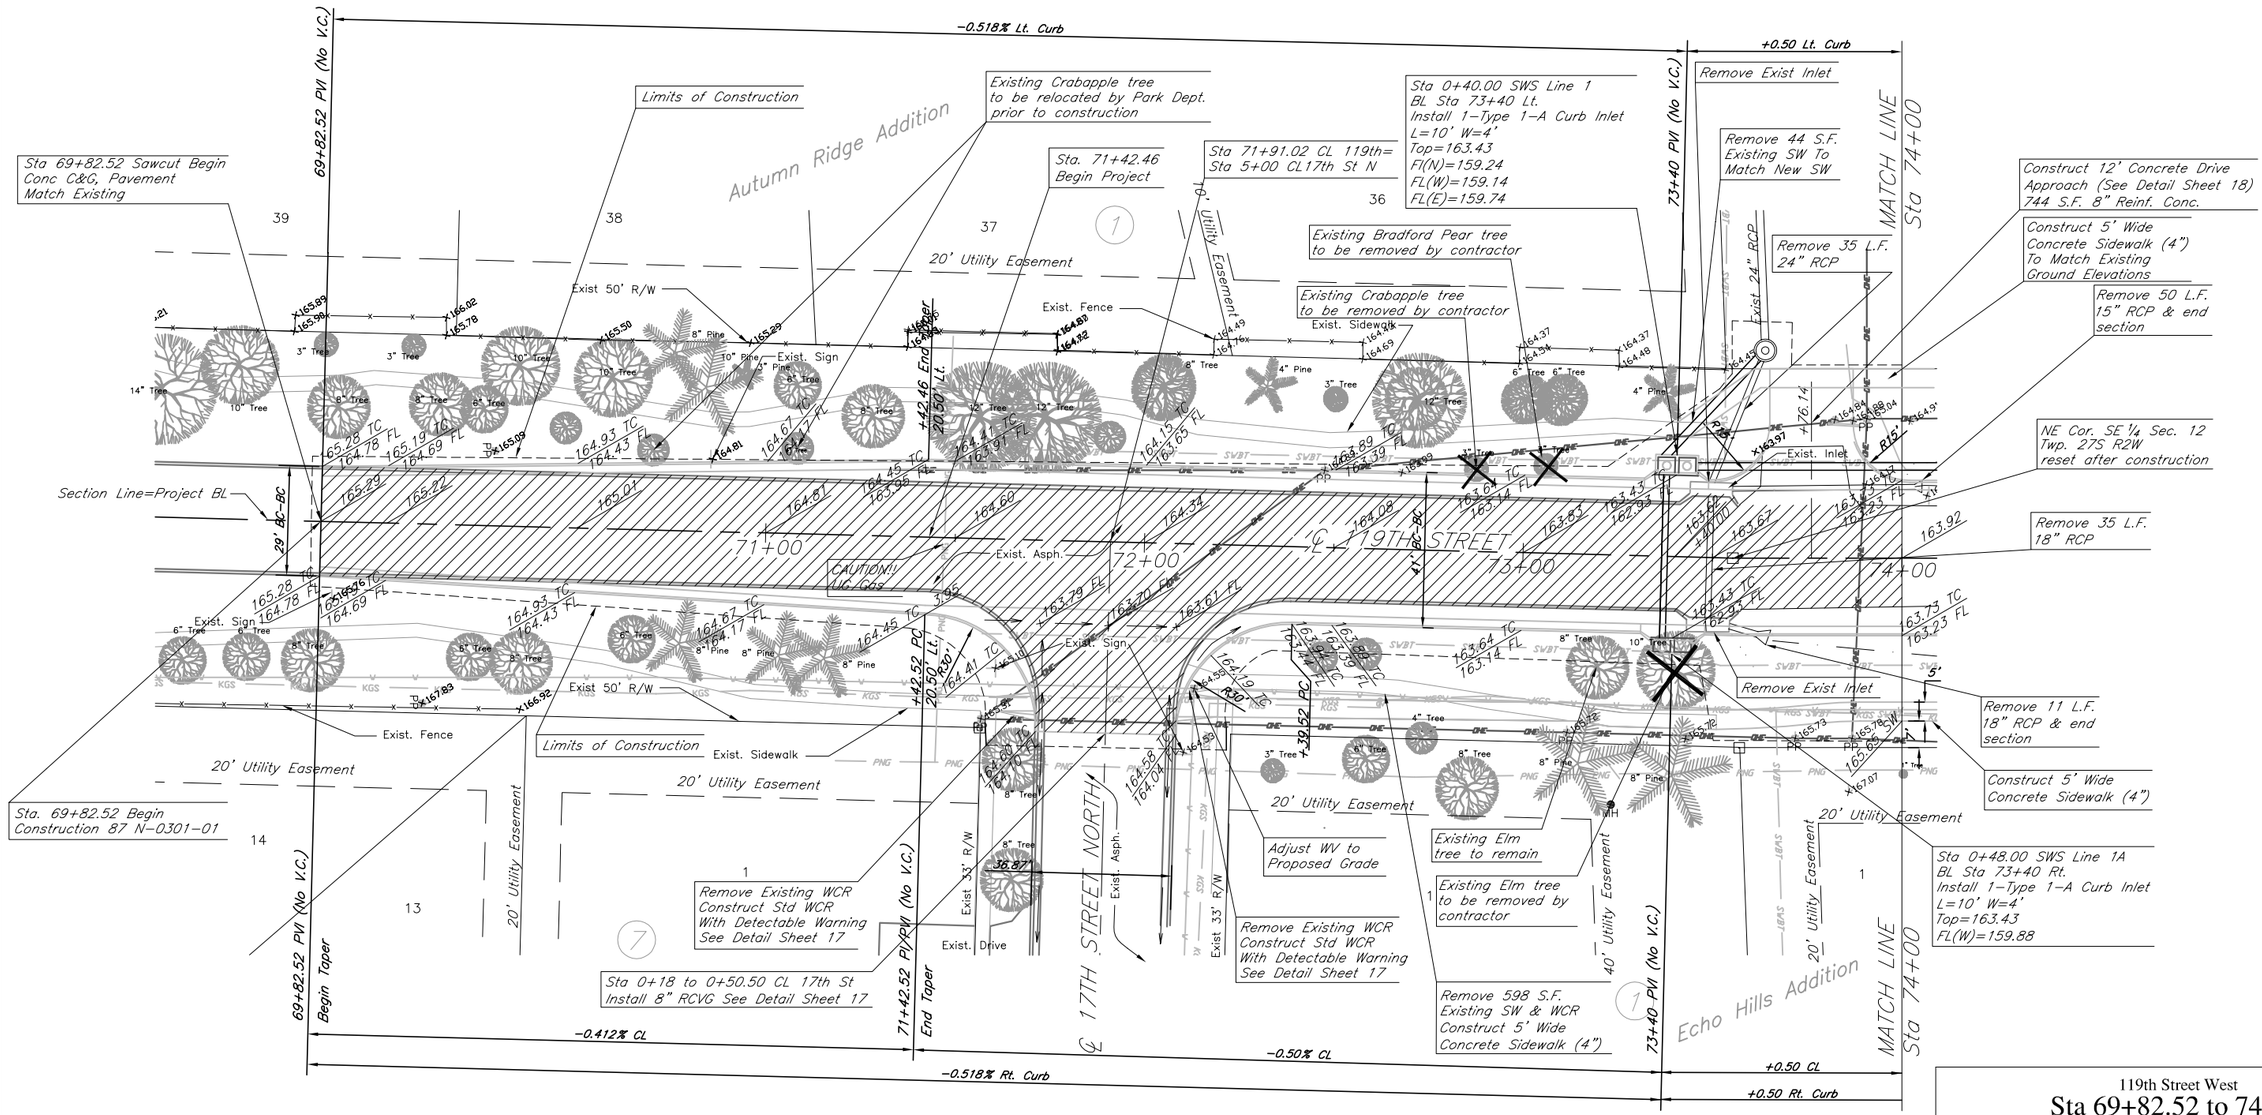


119th Street West
Sta 69+82.52 to 74+00
City of Wichita

kemiller engineering
516 S. Market, Wichita, KS 67202 316/264-0242

| PROJECT NUMBER | | | |
|---|---|---|---|
| 472 83890 | | | |
| KEM NO. 01002 | FILE plan1 | DATE 6/01 | SHEET 4 |
| DESIGN RR | DRAWN TR | REVISED 3/02 | OF 36 |