FHWA REG NO.	STATE	PROJECT NO.	YEAR	SHEET NO.	TOTAL SHEETS
7	KANSAS	87 N-0301-01	2003	6	36

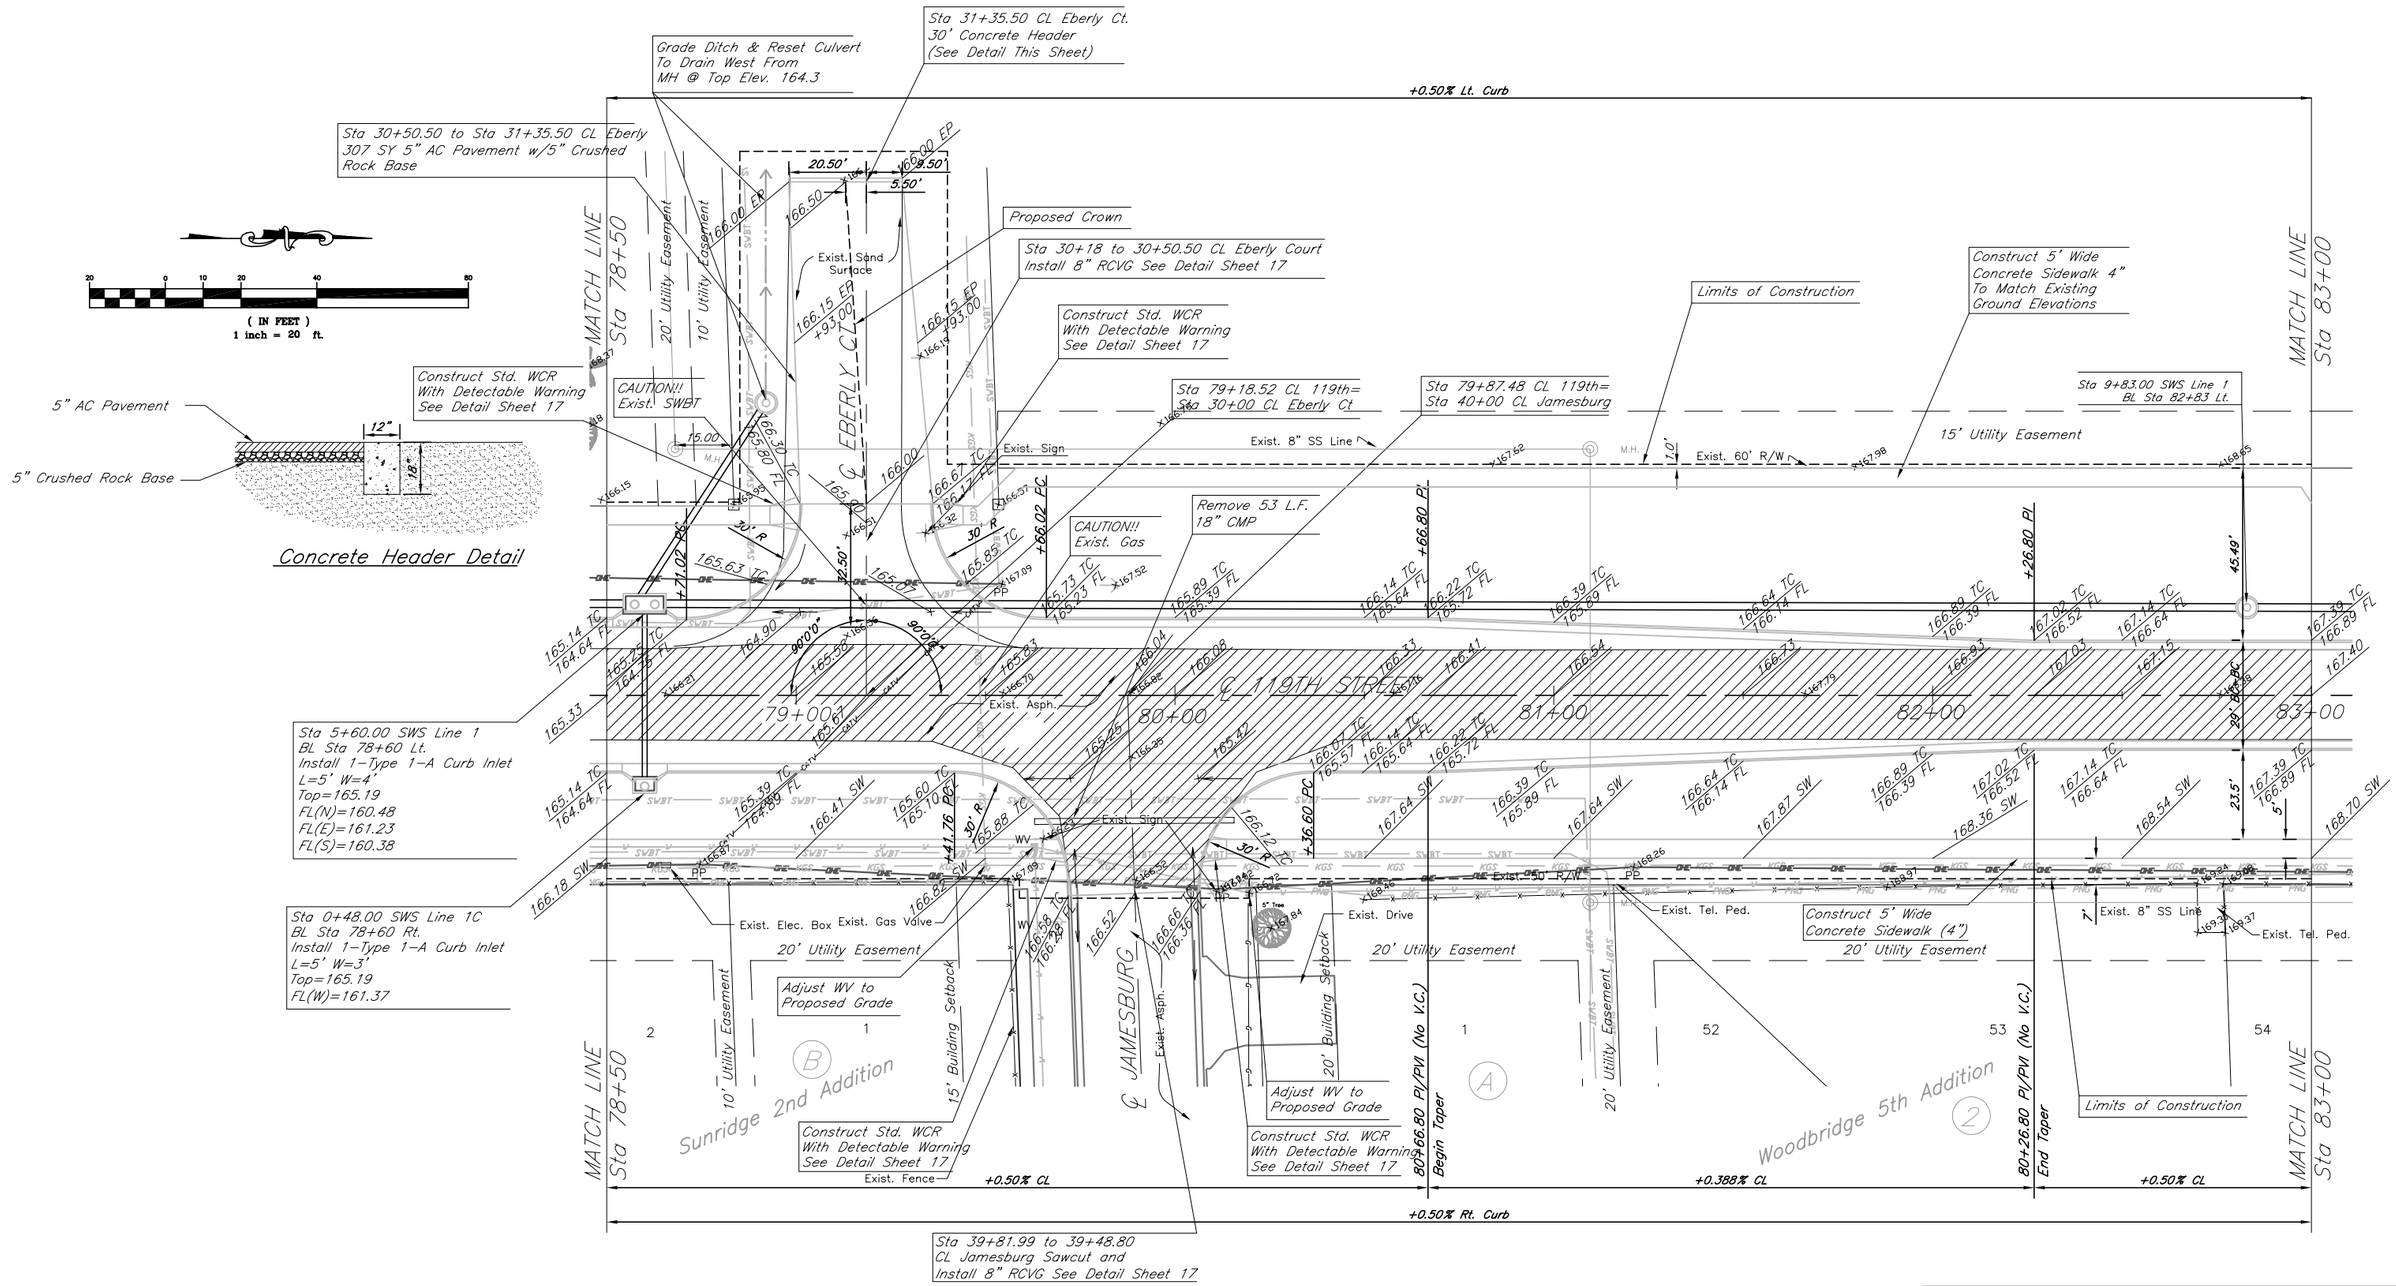

119th Street West

Sta 78+50 to 83+00

City of Wichita

kemiller engineering

516 S. Market, Wichita, KS 67202 316/264-0242

PROJECT NUMBER			
472 83890			
KEM NO. 01002	FILE plan3	DATE 6/01	SHEET 6
DESIGN RR	DRAWN TR	REVISED 3/02	OF 36