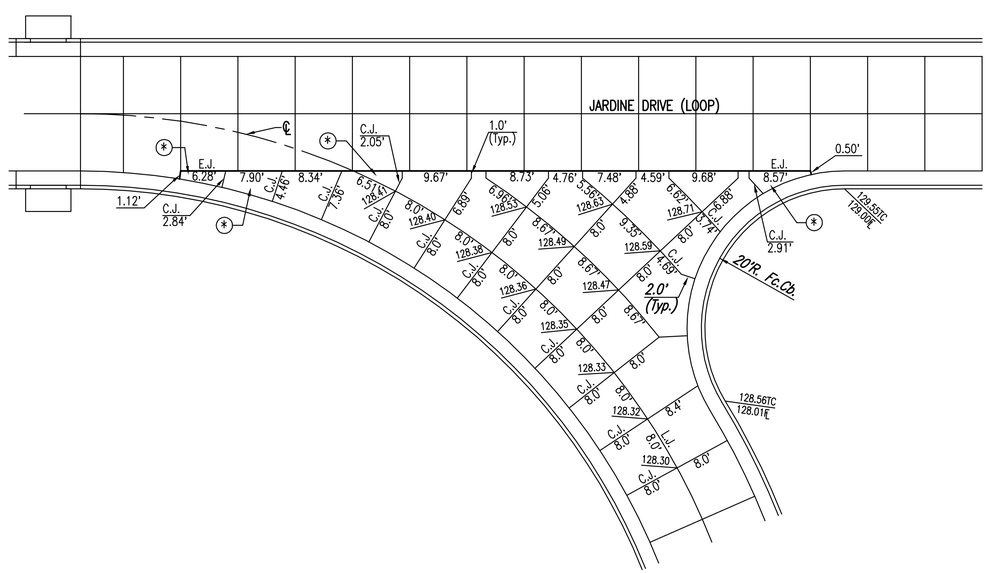

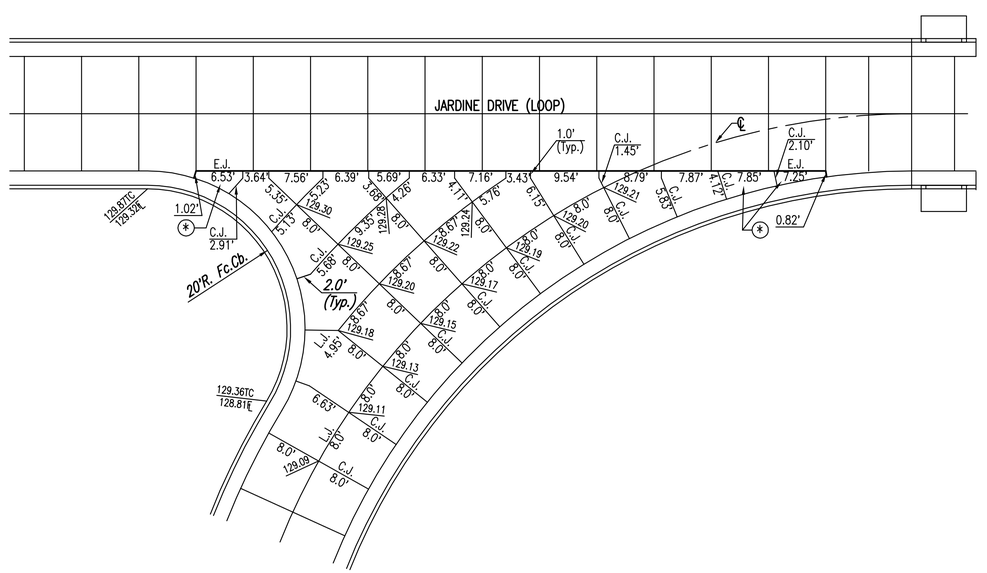

SCALE: 1"=10'

LEGEND

E.J. EXPANSION JOINT

L.J. LONGITUDINAL JOINT (TIED)

C.J. CONTRACTION JOINT

C.J.* CONTRACTION JOINT (TIED)

SEE SHEET NO. 9 FOR JOINT DETAILS

Indicated Panel to be Reinforced with 6x6, W4xW4 Welded Wire Fabric.

Reinforcement of the indicated panels shall be subsidiary to "Concrete Pavement (8")."

No.	Revision	By	Date

21ST STREET KIDS AND FAMILY EMPOWERMENT
JARDINE DRIVE-PHASE 2

MISCELLANEOUS JOINTING PLANS

JAMES L. ARMOUR, P.E.– CITY ENGINEER
CITY OF WICHITA PROJECT NO. 472-84282

Professional Engineering Consultants, P.A.
303 S. TOPEKA • WICHITA, KANSAS 67202
316-262-2691 • FAX 316-262-3003

Designed by	BDB, BMM	Job No.	35-05416-004
Drawn by	BJS, TAT	Date	October 2005

Sheet 8 of 32

Saved: 02-21-2007 10:38:44 AM by BEJ
Print Date: 02-21-2007 10:40:43 AM by BEJ
J:\SENTOUT\2005\05416\004\2007-02-21 to City\DWG\08-MISC JOINTING PLAN