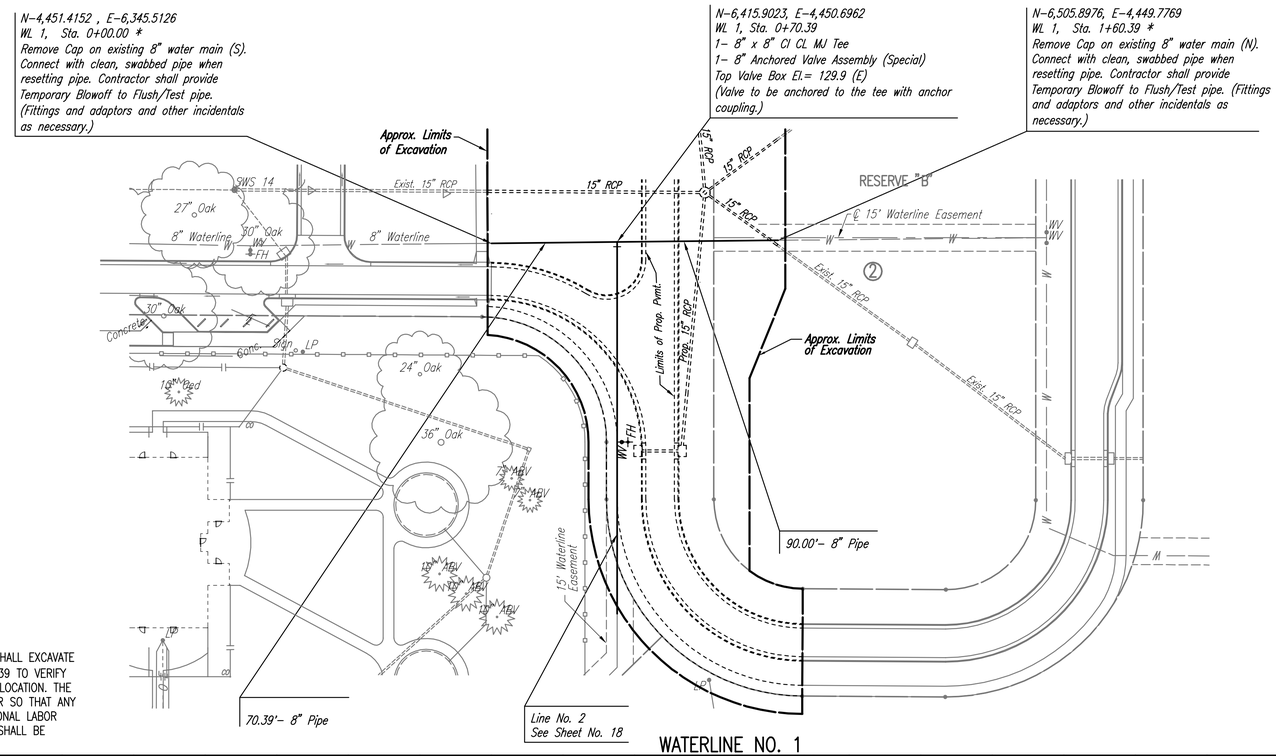

WATERLINE NO. 1

SCALE:

PLAN: LAT. & LONG. 0 40 80

PROFILE: HORIZ. SAME AS ABOVE

VERT. 0 5

NOTE: THE PIPE, FITTINGS AND APPURTENANCES AS INDICATED BY THESE PLANS HAVE RECENTLY BEEN INSTALLED FOR THE 21ST STREET KIDS AND FAMILY EMPOWERMENT – JARDINE DRIVE, PHASE 2 PROJECT. DUE TO PROPOSED SUBGRADE EXCAVATION IN THE AREA, THE WATERLINE SHALL BE TEMPORARILY REMOVED AND RESET AS REQUIRED FOR THE SUBGRADE EXCAVATION AND RECOMPACTION AREAS. ANY EXISTING PIPE, FITTINGS AND APPURTENANCES FOUND TO BE DEFECTIVE OR DAMAGED DURING THE REMOVAL PROCESS SHALL BE REPLACED WITH NEW MATERIAL AT THE CONTRACTOR'S EXPENSE. THE RESET WATERLINE SHALL BE INSTALLED, TESTED AND FLUSHED IN ACCORDANCE WITH CITY OF WICHITA STANDARD SPECIFICATIONS.

* PRIOR TO BEGINNING CONSTRUCTION, THE CONTRACTOR SHALL EXCAVATE THE EXISTING 8" WATERLINE AT STATIONS 0+00 AND 1+60.39 TO VERIFY PIPE SIZE, TYPE, FITTINGS, AND HORIZONTAL AND VERTICAL LOCATION. THE CONTRACTOR SHALL REPORT HIS FINDINGS TO THE ENGINEER SO THAT ANY NECESSARY PLAN MODIFICATIONS MAY BE MADE. ANY ADDITIONAL LABOR OR MATERIALS NECESSARY TO COMPLETE THE CONNECTION SHALL BE CONSIDERED SUBSIDIARY TO THE PROJECT.

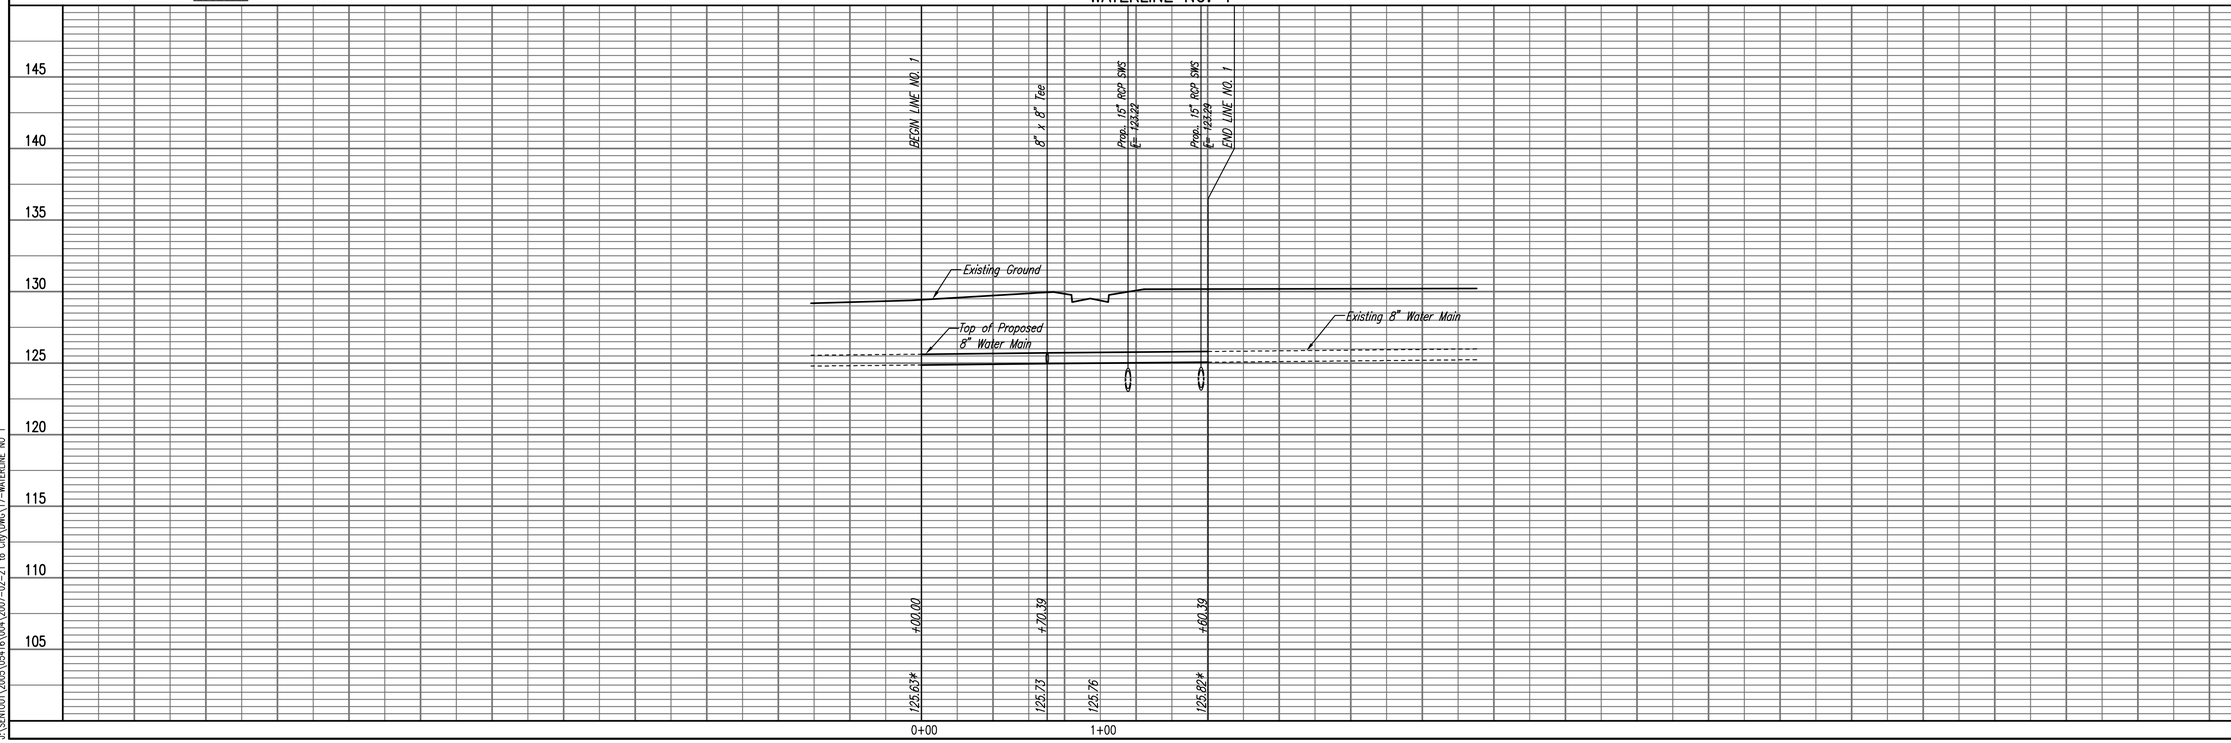

PLAN CHECKED CHECKED BY DATE

PROFILE CHECKED CHECKED BY DATE

21ST STREET KIDS AND FAMILY EMPOWERMENT
JARDINE DRIVE-PHASE 2

WATERLINE NO. 1

JAMES L. ARMOUR, P.E.-CITY ENGINEER
CITY OF WICHITA PROJECT NO. 472-

Professional Engineering Consultants, P.A.
303 S. TOPEKA • WICHITA, KANSAS 67202
316-262-2691 • FAX 316-262-3003

Designed By BDB, BMM
Drawn By BJS, TAT
Job No. 35-05416-004
Date October 2005

Sheet 17 of 32

Saved 02-21-2007 11:03:16 AM by BJS
Plot Scale 1:40 02-21-2007 4:25:18 PM by REJ
J:\SENTOUT\2005\05416\004\2007-02-21 to City\DWG\17-WATERLINE NO 1