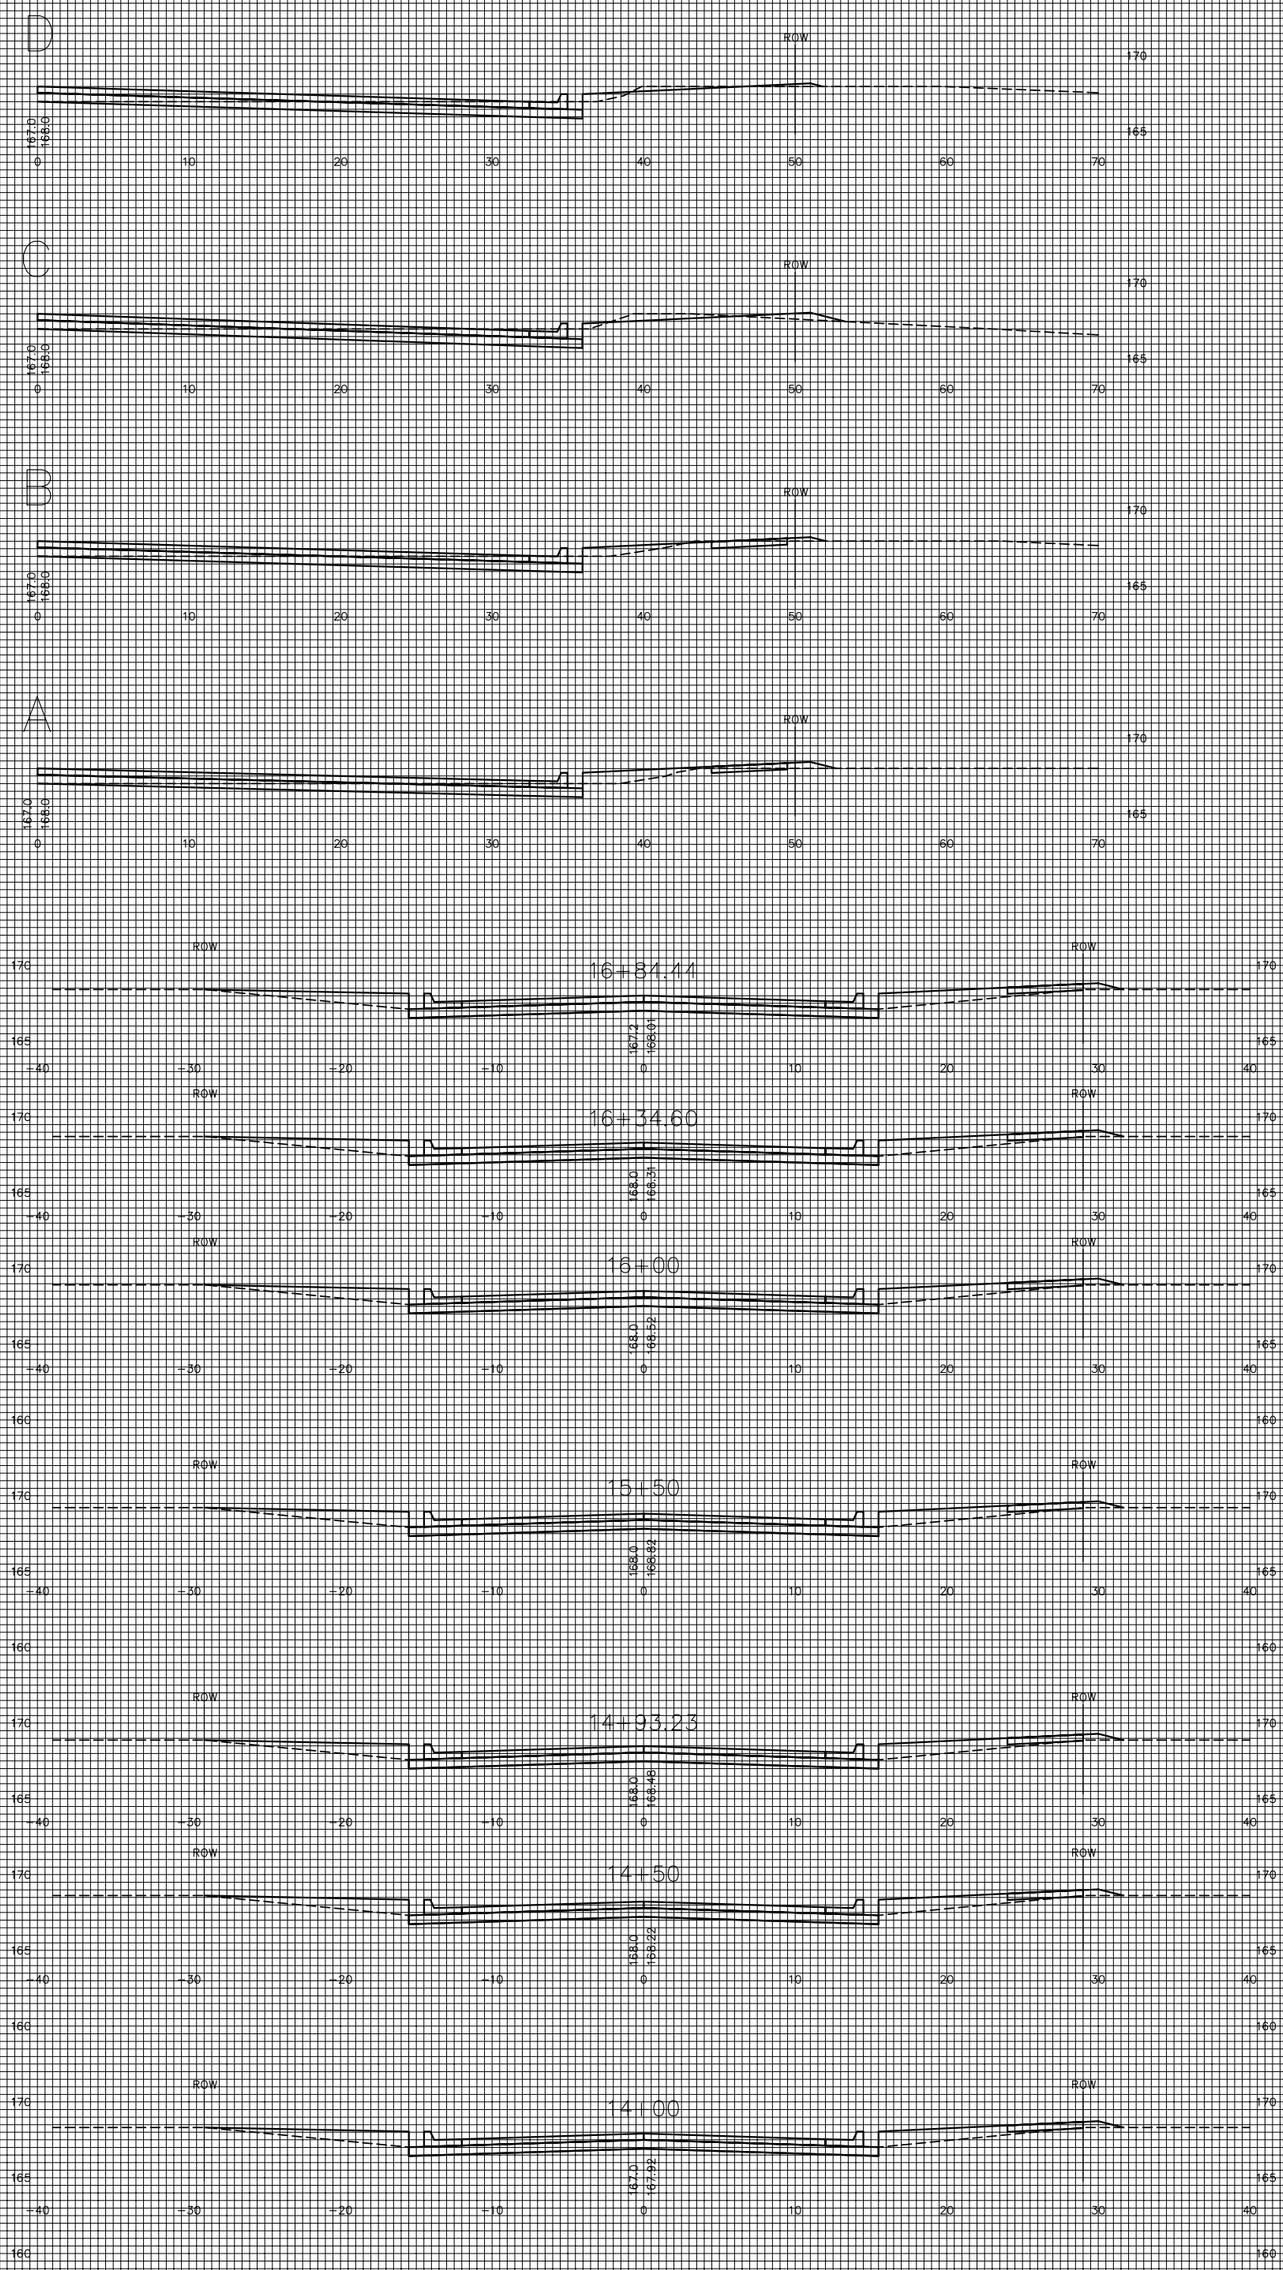

FLAT CREEK

FOX RIDGE ADDITION
PHASE 12 PAVING PLANS
CROSS SECTIONS

37/43
SHEET/OF

G:\CIVIL\99118\dwg\PAV\PH12\XSEC\XSEC3