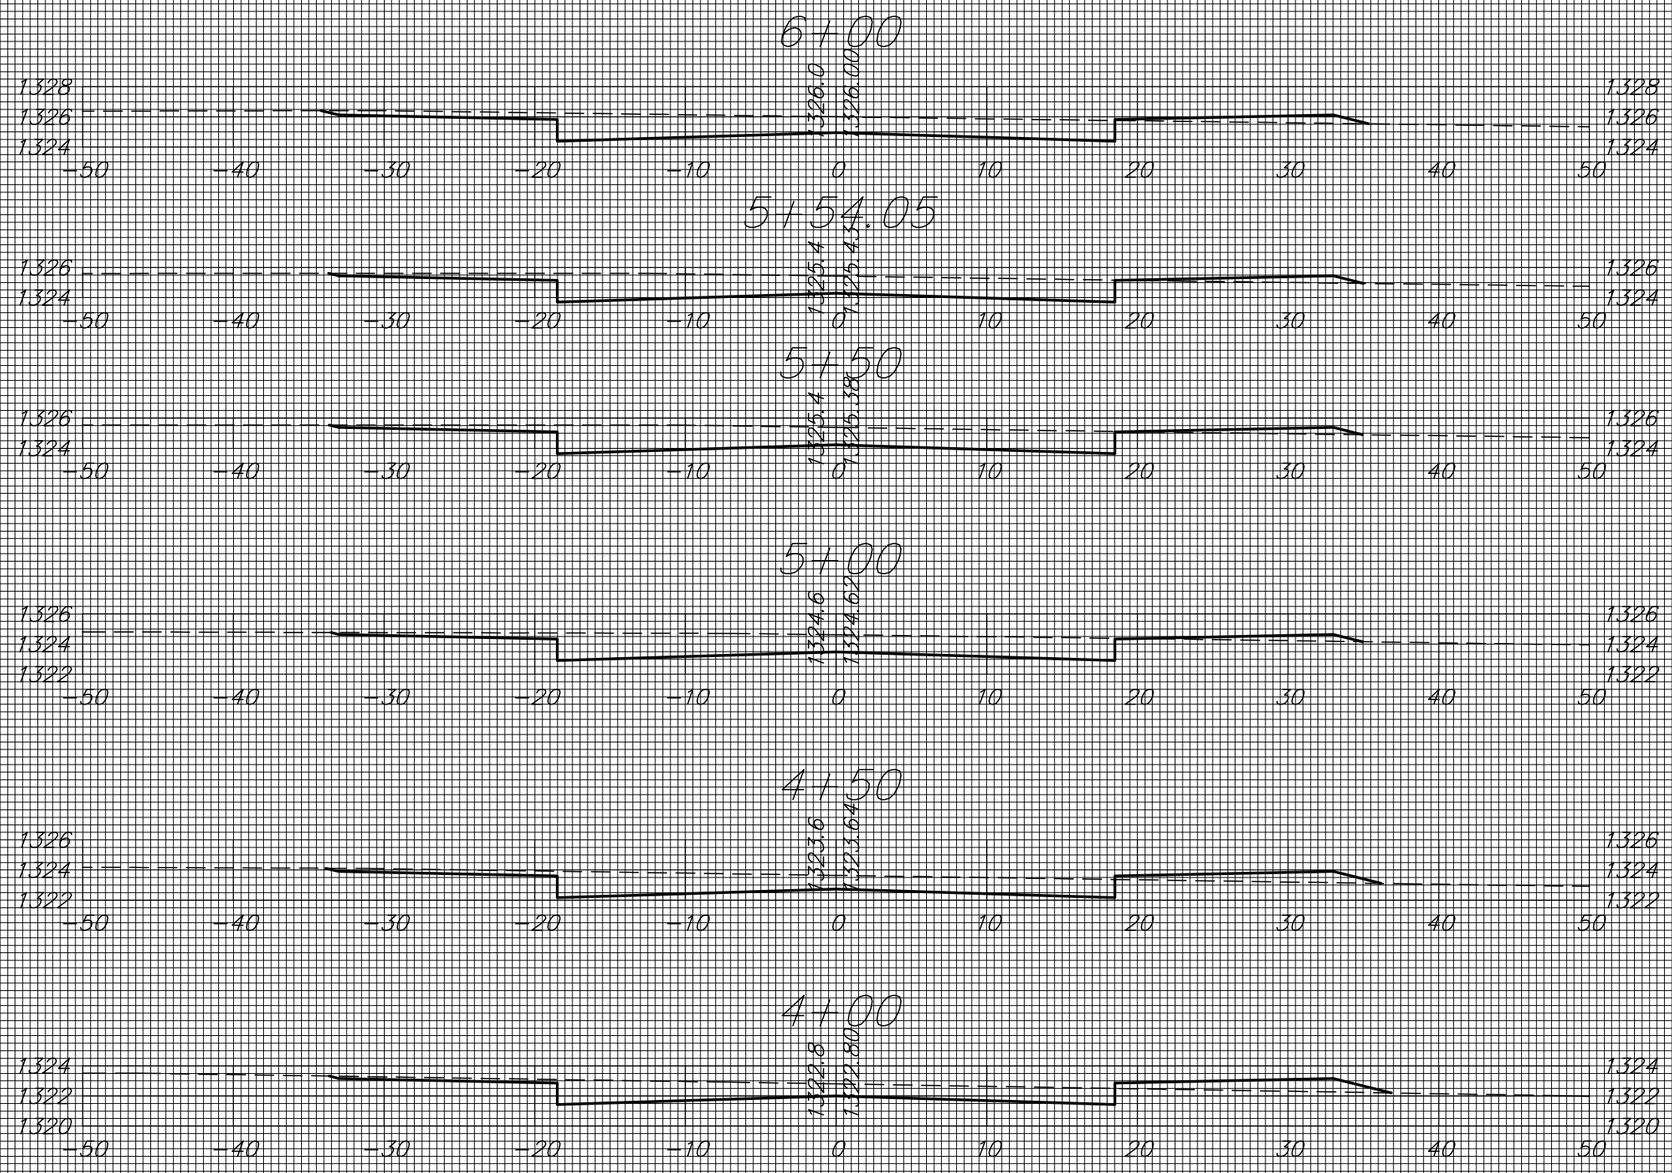

BELLECHASE ADDITION

Paving Improvements

Horseback Sta. 3+50.04 to 6+00.00