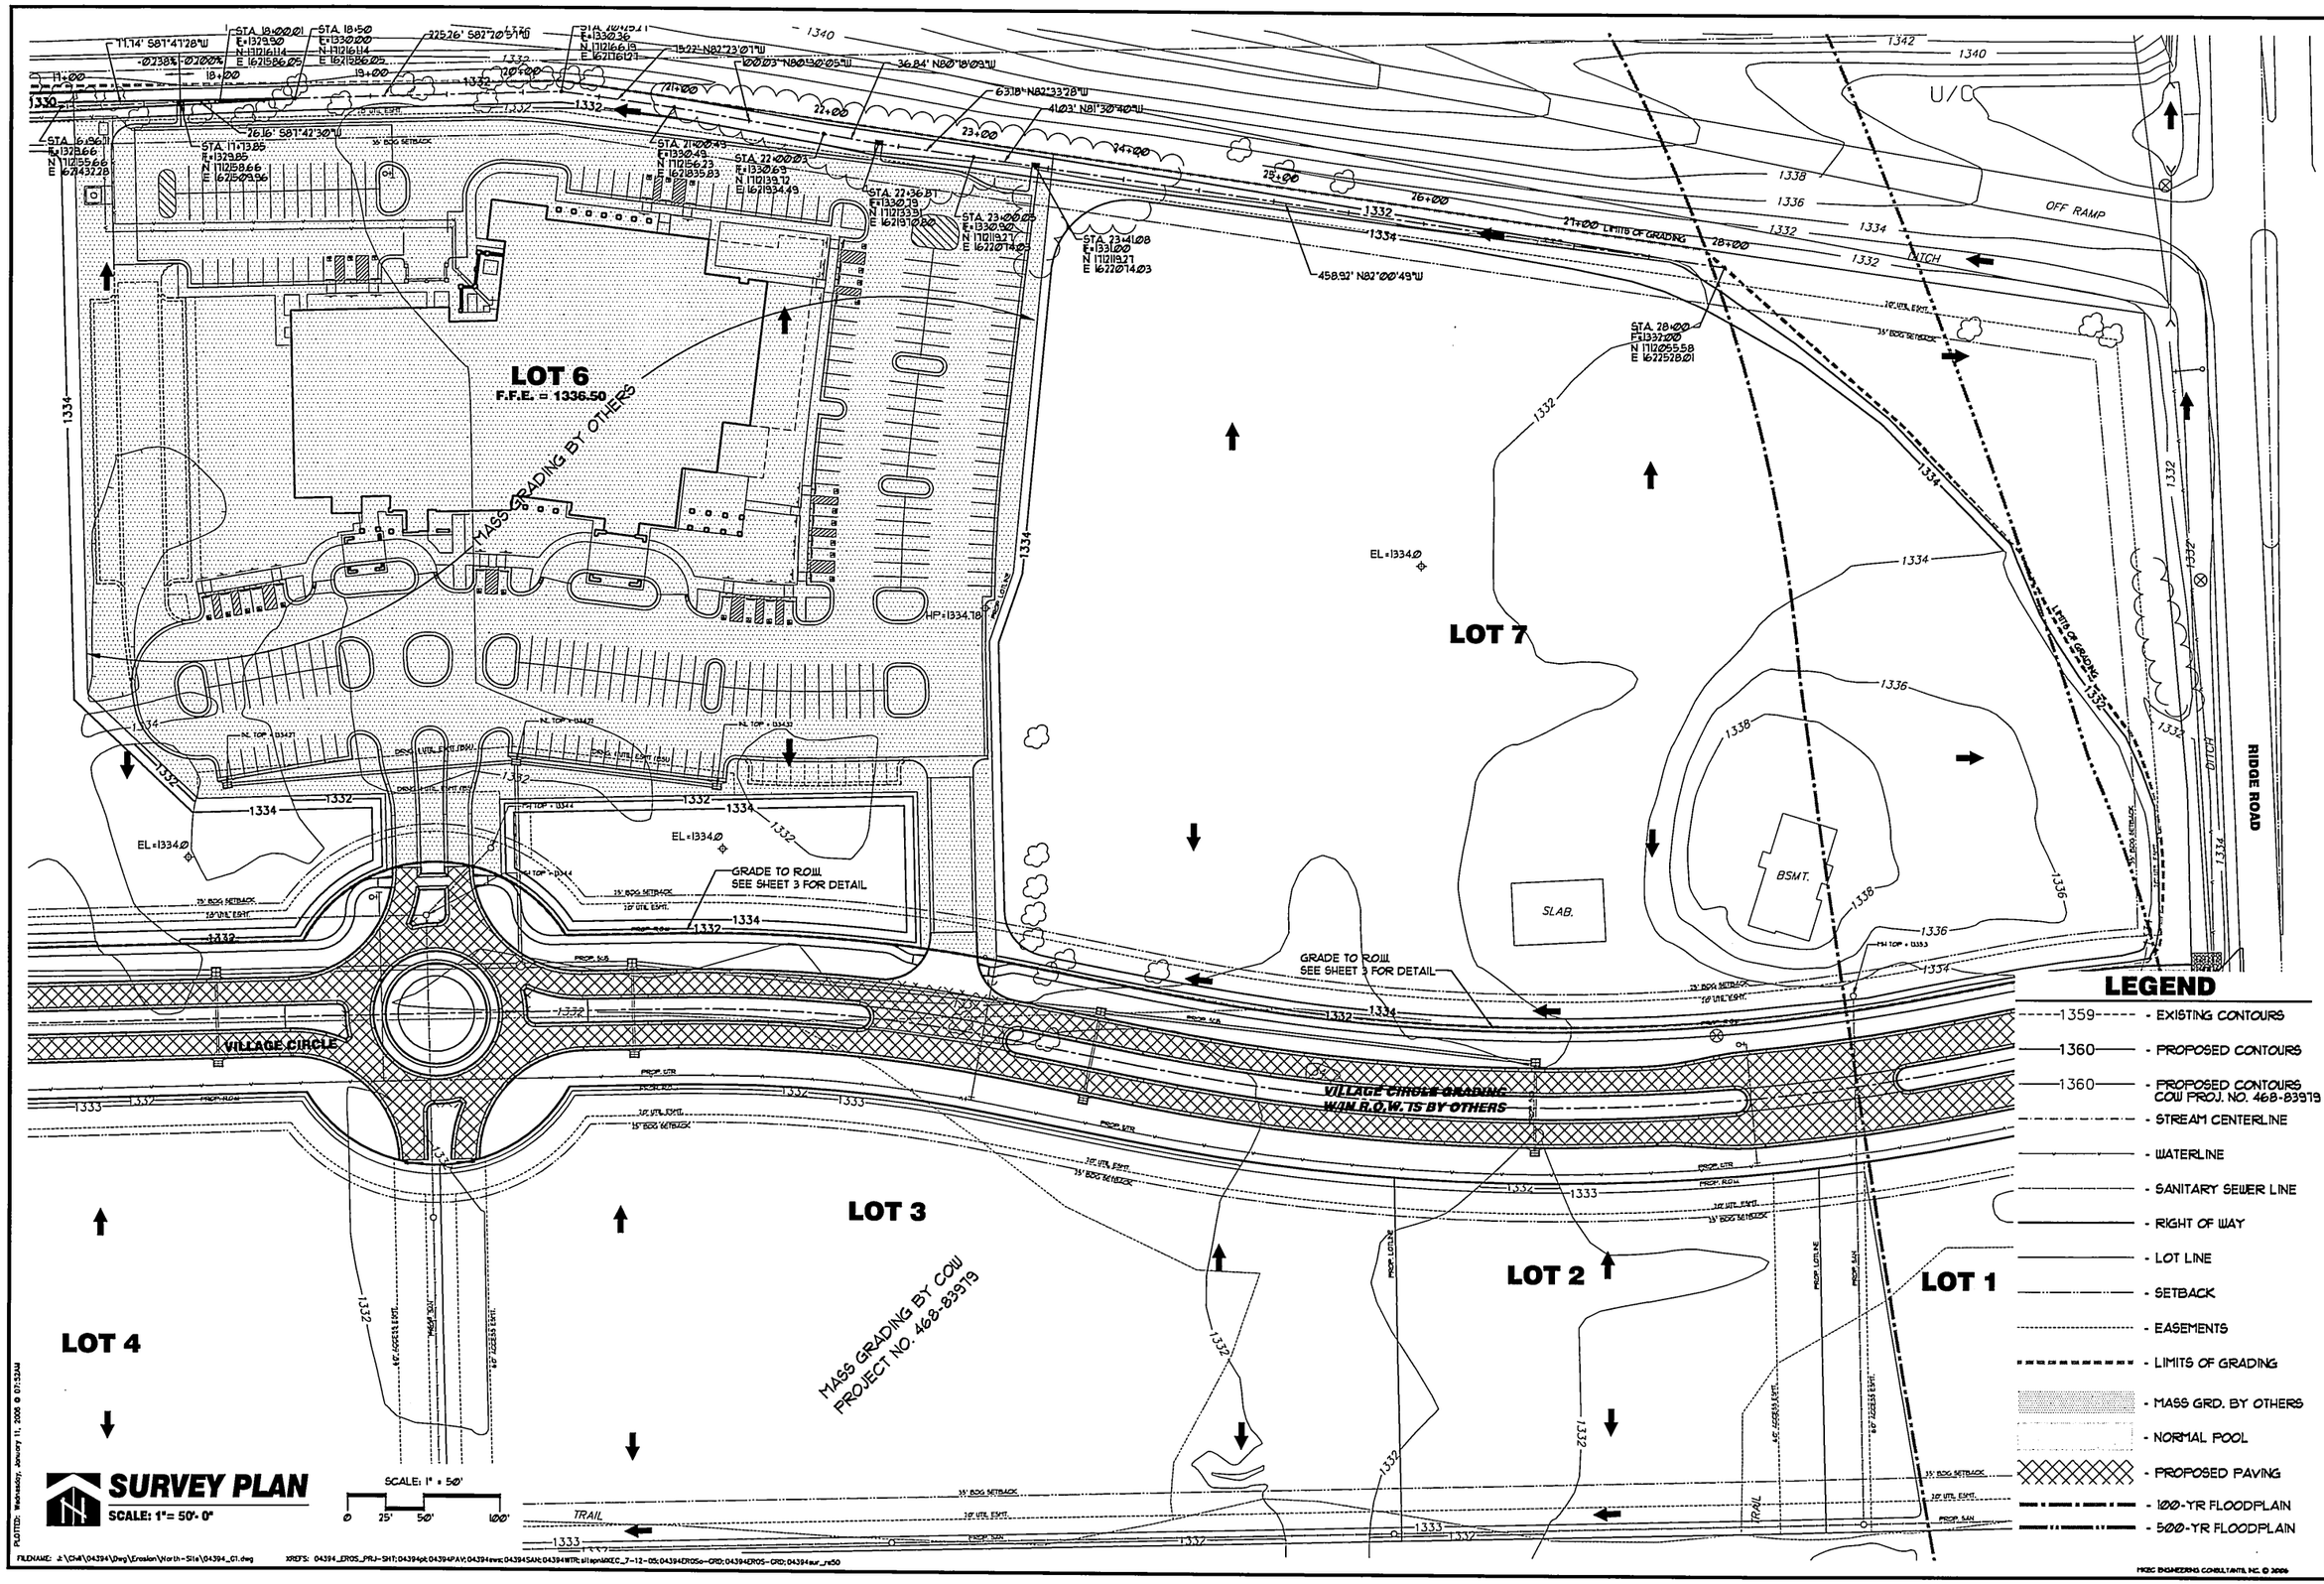

LEGEND

- 1359 - EXISTING CONTOURS
- 1360 - PROPOSED CONTOURS
- 1360 - PROPOSED CONTOURS COW PROJ. NO. 468-83919
- STREAM CENTERLINE
- WATERLINE
- SANITARY SEWER LINE
- RIGHT OF WAY
- LOT LINE
- SETBACK
- EASEMENTS
- LIMITS OF GRADING
- MASS GRD. BY OTHERS
- NORMAL POOL
- PROPOSED PAVING
- 100-YR FLOODPLAIN
- 500-YR FLOODPLAIN

MKEC ENGINEERING CONSULTANTS, INC.
411 N. WEBB ROAD
WICHITA, KS. 67206
316-684-9600

PHASE I GRADING PLANS FOR:

NORTH RIDGE VILLAGE ADDITION

LOTS 5 - 7

AN ADDITION TO THE CITY OF WICHITA
SEDGWICK COUNTY, KANSAS

MASS GRADING PLAN
SHEET TITLE

04394
PROJECT #

MAB
DESIGN BY

MKEC
DRAWN BY

MAB/JAG
CHECKED BY

ISSUED
11 JANUARY 2006

REVISED

SHEET NO.
4 of 13

MKEC ENGINEERING CONSULTANTS, INC. © 2006

PLOTTED: Wednesday, January 11, 2006 @ 07:52AM

FILENAME: J:\Civil\04394\Dwg\Erosion\North-Site\04394_G1.dwg XREFS: 04394_EROS_PRJ-SHT; 04394pb; 04394PAV; 04394swr; 04394SAN; 04394WTR; siteplanMKEC_7-12-05; 04394EROSa-GRD; 04394EROS-GRD; 04394sur_rs50