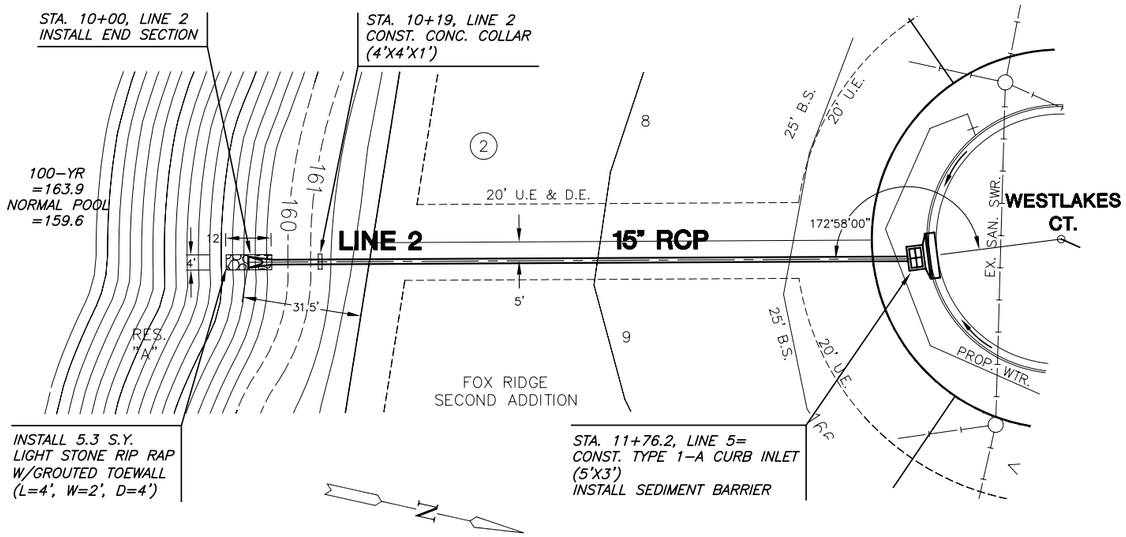

PLAN LINE 2

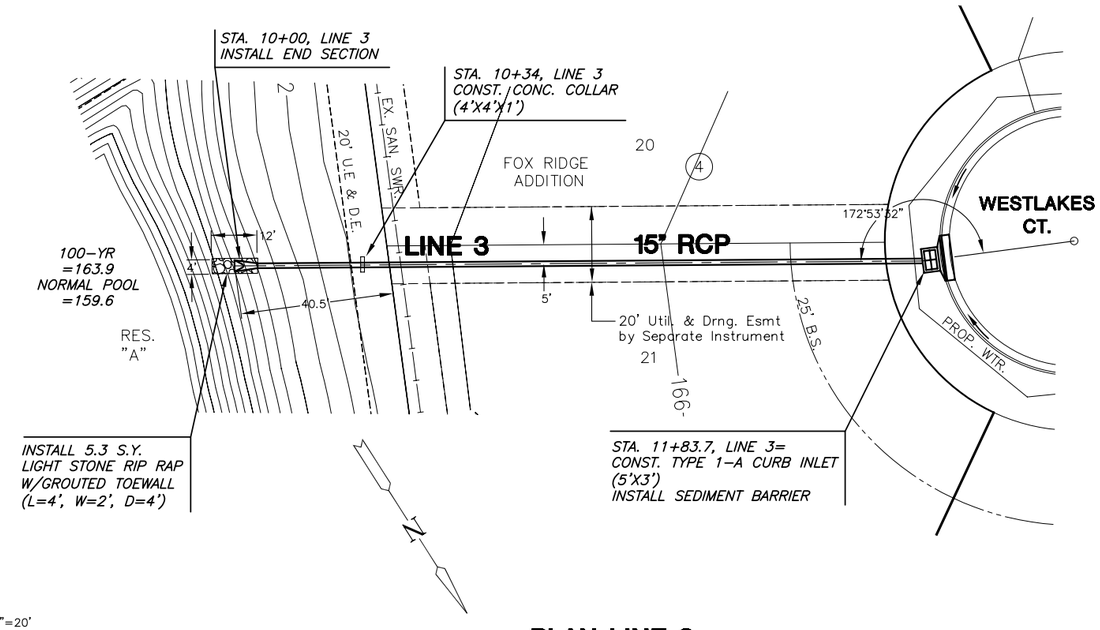

PLAN LINE 3

SCALE: 1"=20'

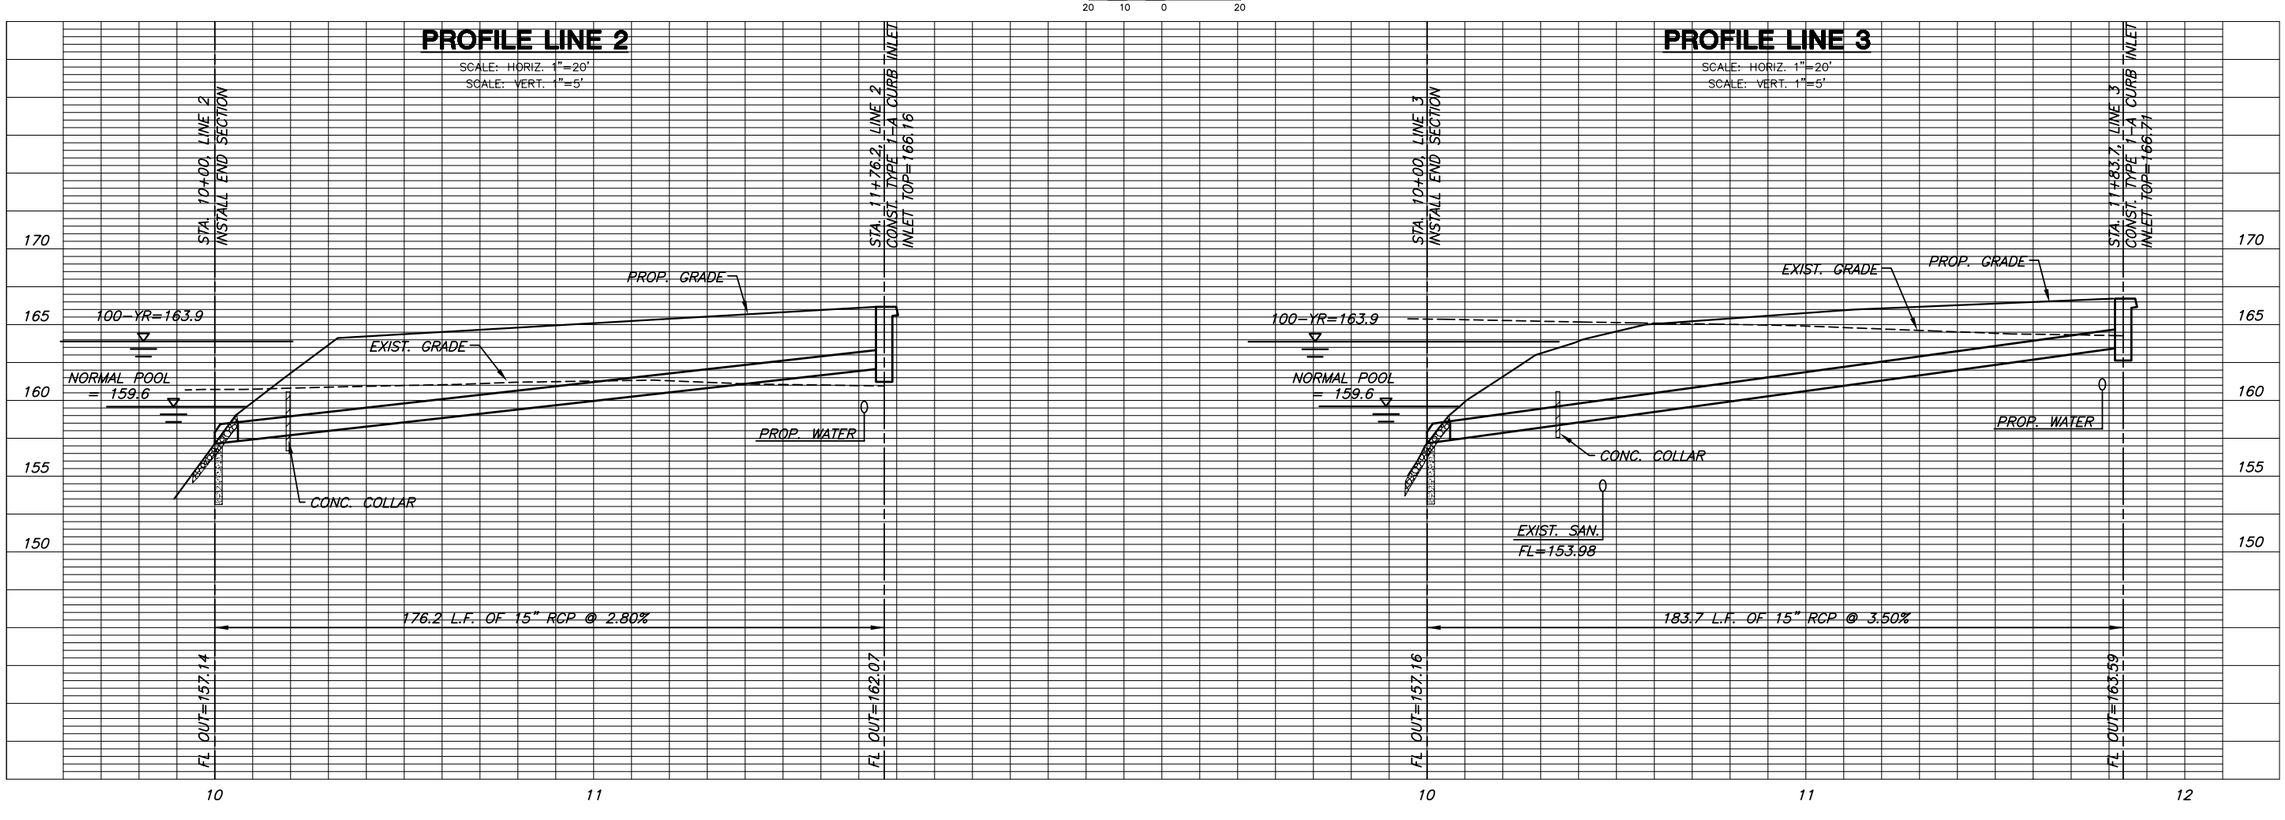

MKEC ENGINEERING CONSULTANTS, INC.
411 N. WEBB ROAD
WICHITA, KS. 67206
316-684-9600

GRADING AND DRAINAGE PLANS
FOX RIDGE ADDITION
LAKES PHASE 2C-3

LINES 2 & 3
SHEET TITLE

468-84151
PROJECT NUMBER

DFL
DESIGN BY

KKL
DRAWN BY

GJA
CHECKED BY

ISSUED
March 2007
REVISED

SHEET NO.
10 of 26

G:\CIVIL\99118\DWG\SWS\PH 2C-3\99118_D4.DWG

PLOTTED: Wednesday, March 07, 2007 @ 10:05AM