KEY

V-STYLE DRAINAGE CHANNEL

NOT TO SCALE

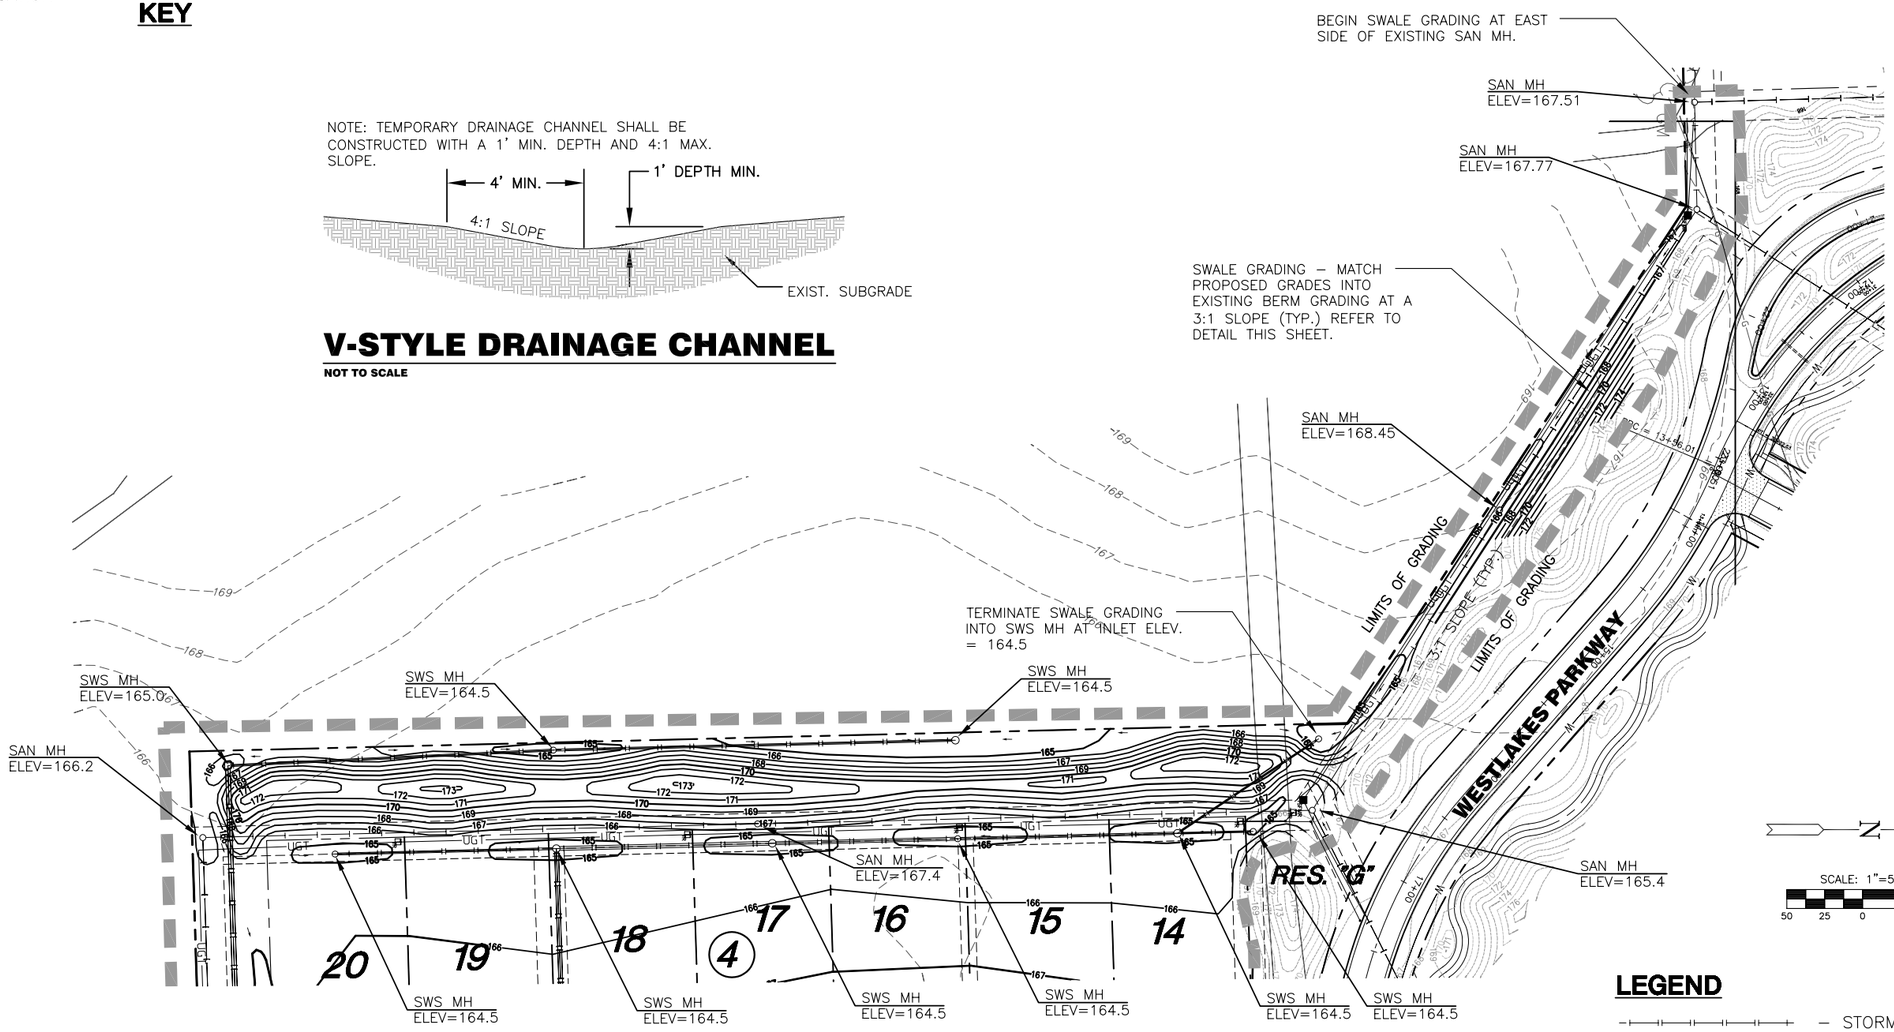

PHASE 2C-3 SWALE & BERM GRADING

SCALE: 1"=60'-0"

LEGEND

- STORM WATER SEWER
- WATER LINE
- SANITARY SEWER
- UNDERGROUND TELEPHONE
- UNDERGROUND TELEPHONE
- EXIST. CONTOURS
- PROP. CONTOURS
- LIMITS OF GRADING

MKEC ENGINEERING CONSULTANTS, INC.
411 N. WEBB ROAD
WICHITA, KS. 67206
316-684-9600

GRADING AND DRAINAGE PLANS
FOX RIDGE ADDITION
LAKES PHASE 2C-3

GRADING PLANS
SHEET TITLE

468-84151
PROJECT NUMBER

DBG
DESIGN BY

DBG
DRAWN BY

JAG
CHECKED BY

ISSUED
March 2007

REVISED

SHEET NO.
18 of 26

G:\CIVIL\99118\DWG\GRAD\PH-2C-3\04-99118GD.DWG

PLOTTED: Wednesday, March 07, 2007 @ 10:07AM