FHWA REGION NO.	STATE	PROJECT NUMBER	FISCAL YEAR	SHEET NUMBER	TOTAL SHEETS
7	KANSAS	.	.	22	.

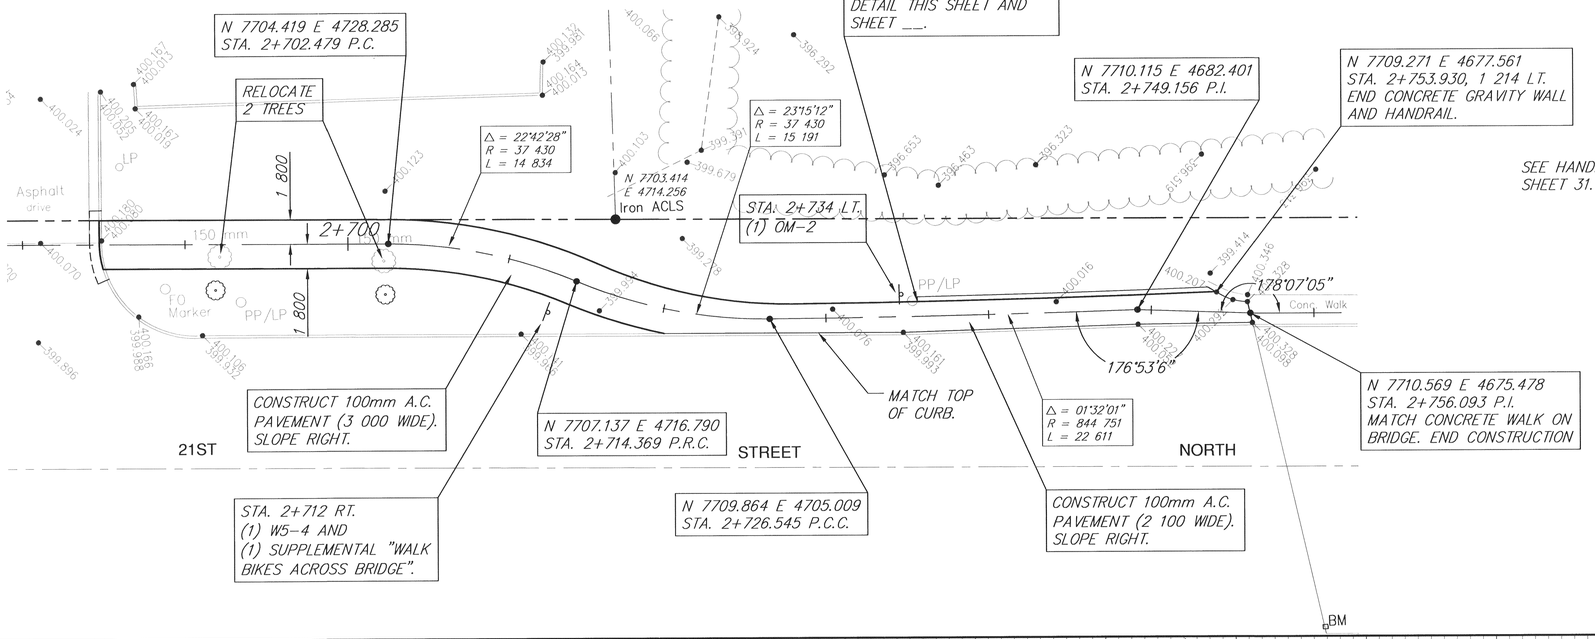

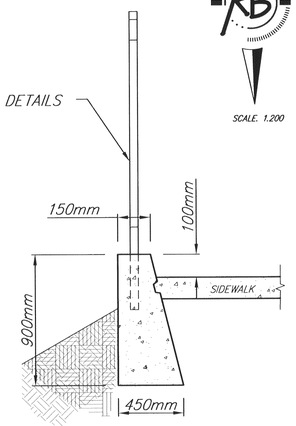

GRAVITY WALL DETAIL
(CONCRETE)

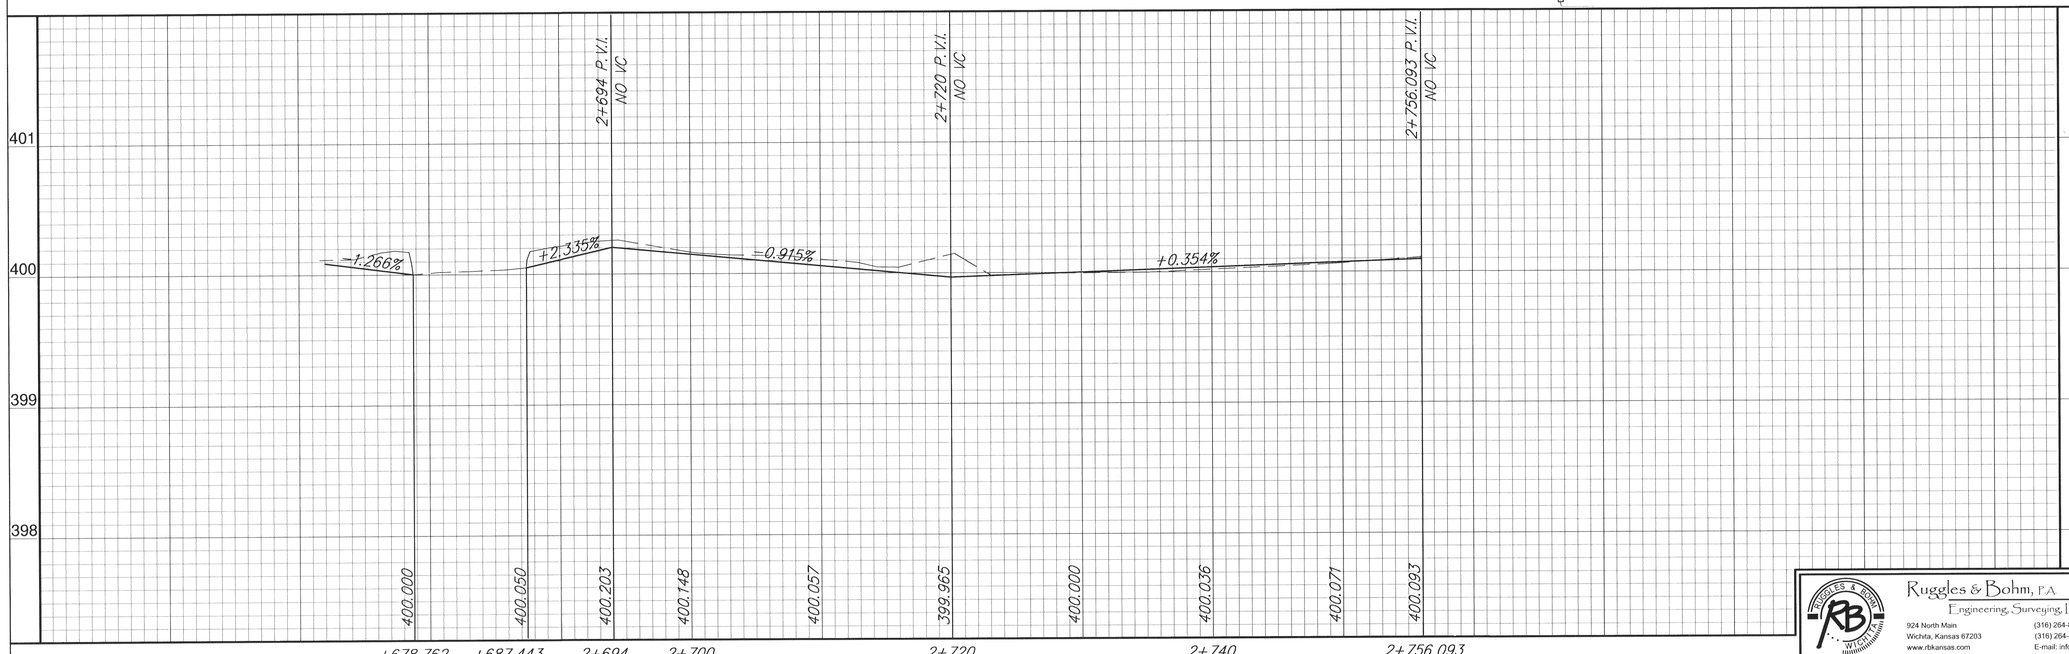

DESIGN: TDR
DRAWN: RA
REVIEW:
DATE: Apr. 13, 2004
UTILITY:
REVISED:

PROJECT NUMBER: 472-83436 (706831)
DRAWING FILE: BASE (PATH19)

PLAN AND PROFILE
LITTLE ARKANSAS RIVER
BICYCLE / PEDESTRIAN PATH

Ruggles & Bohm, P.A.
Engineering, Surveying, Land Planning
924 North Main
Wichita, Kansas 67203
www.rbkansas.com
(316) 264-8008
(316) 264-4621 fax
E-mail: info@rbkansas.com

RB JOB 20881
SHEET 22 OF 93