FHWA REGION NO.	STATE	PROJECT NUMBER	FISCAL YEAR	SHEET NUMBER	TOTAL SHEETS
7	KANSAS				

	BY	DATE
REFERENCES NOTED		
REFERENCES CHECKED		

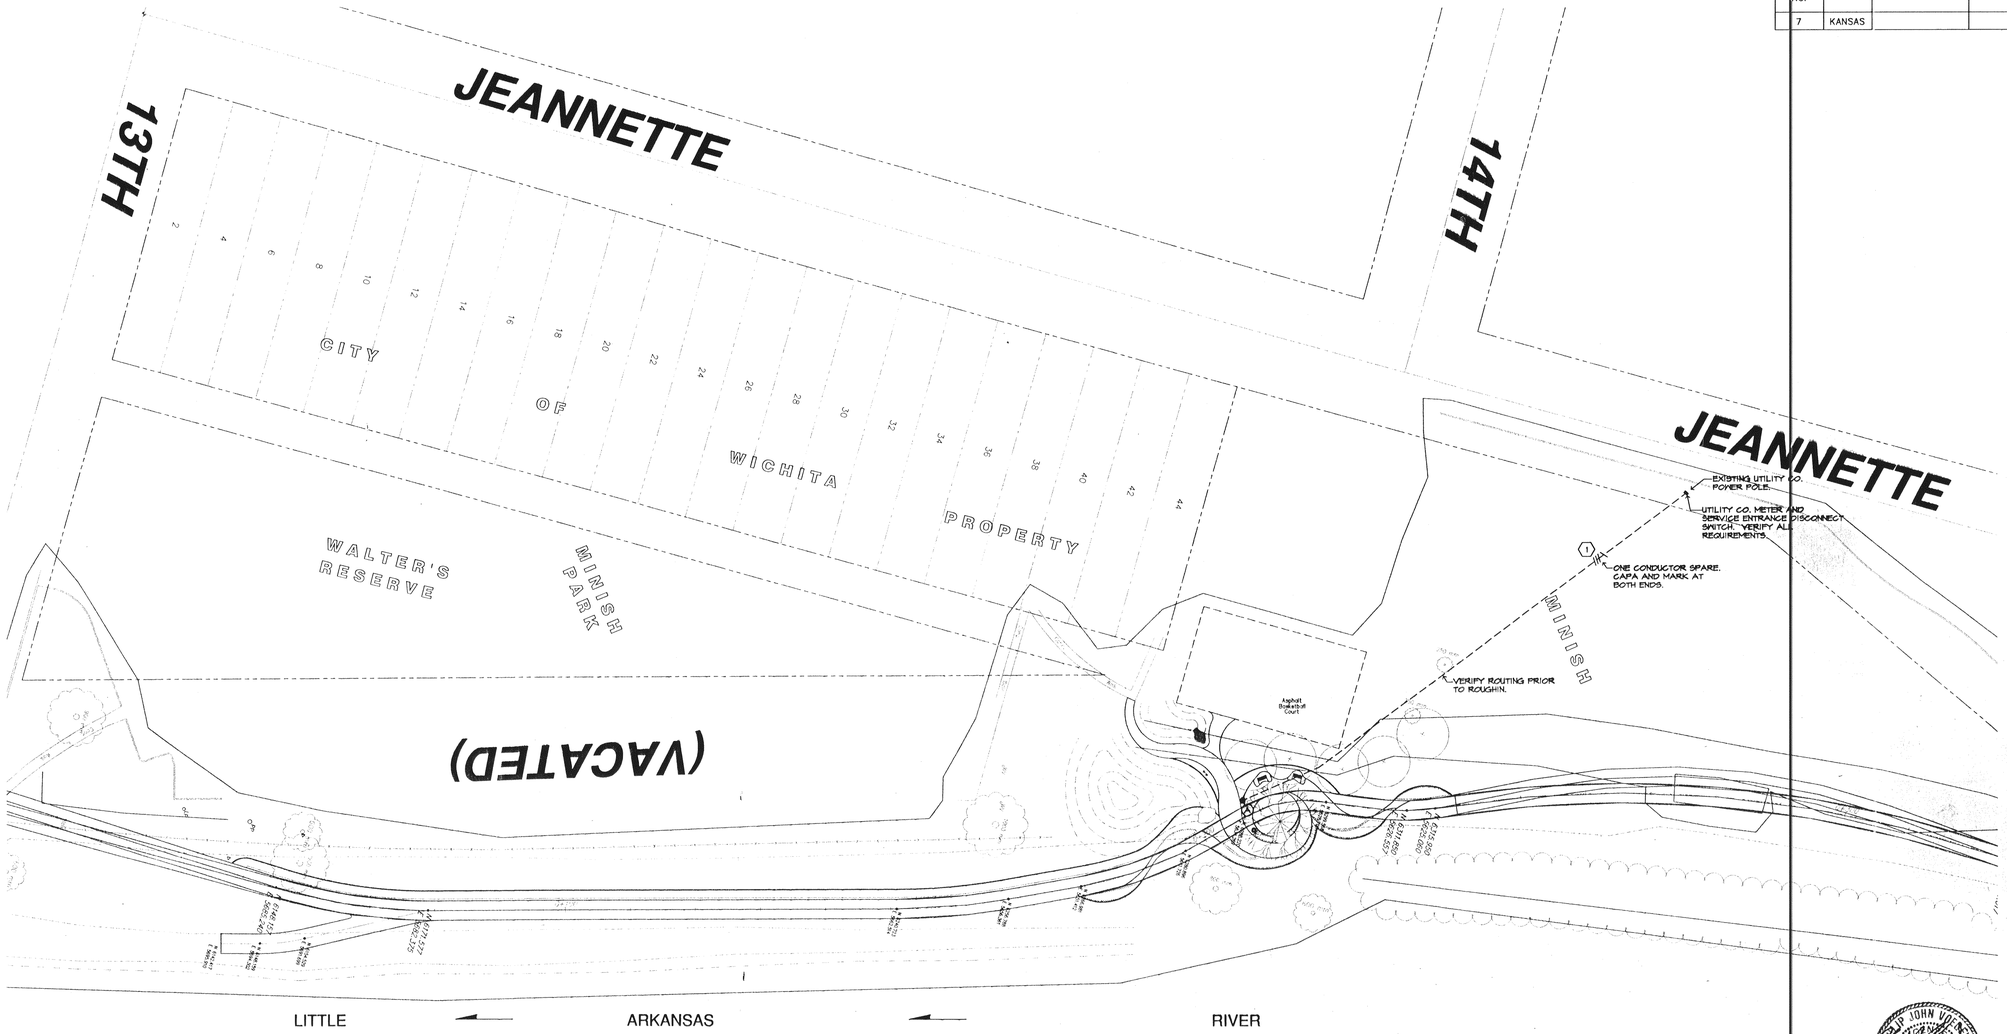

SCALE: 1:400

Stefan, Vogeli Associates Inc.
Electrical Engineering and Design
349 S. Hydraulic
Wichita, Ks. 67211-1808
(316) 264-3063
FAX: (316) 264-3542

PROJECT NUMBER	DESIGN	DRAWN	REVIEW
472-83436 (706831)	SVA	SVA	
DRAWING FILE	UTILITY	DATE	REVISED
2140-02.DWG		JAN. 20, 2003	

ELECTRICAL PLAN
LITTLE ARKANSAS RIVER
BICYCLE / PEDESTRIAN PATH

Ruggles & Bohm, P.A.
Engineering, Surveying, Land Planning
924 North Main
Wichita, Kansas 67203
www.rbkansas.com
(316) 264-8008
(316) 264-4621 fax
E-mail: info@rbkansas.com

RB JOB 2088T

SHEET 62 OF 63

02140-1541

S.V.A. DWG. NAME: 2140-02.dwg; DATE: 01/20/03; TIME: 12:02