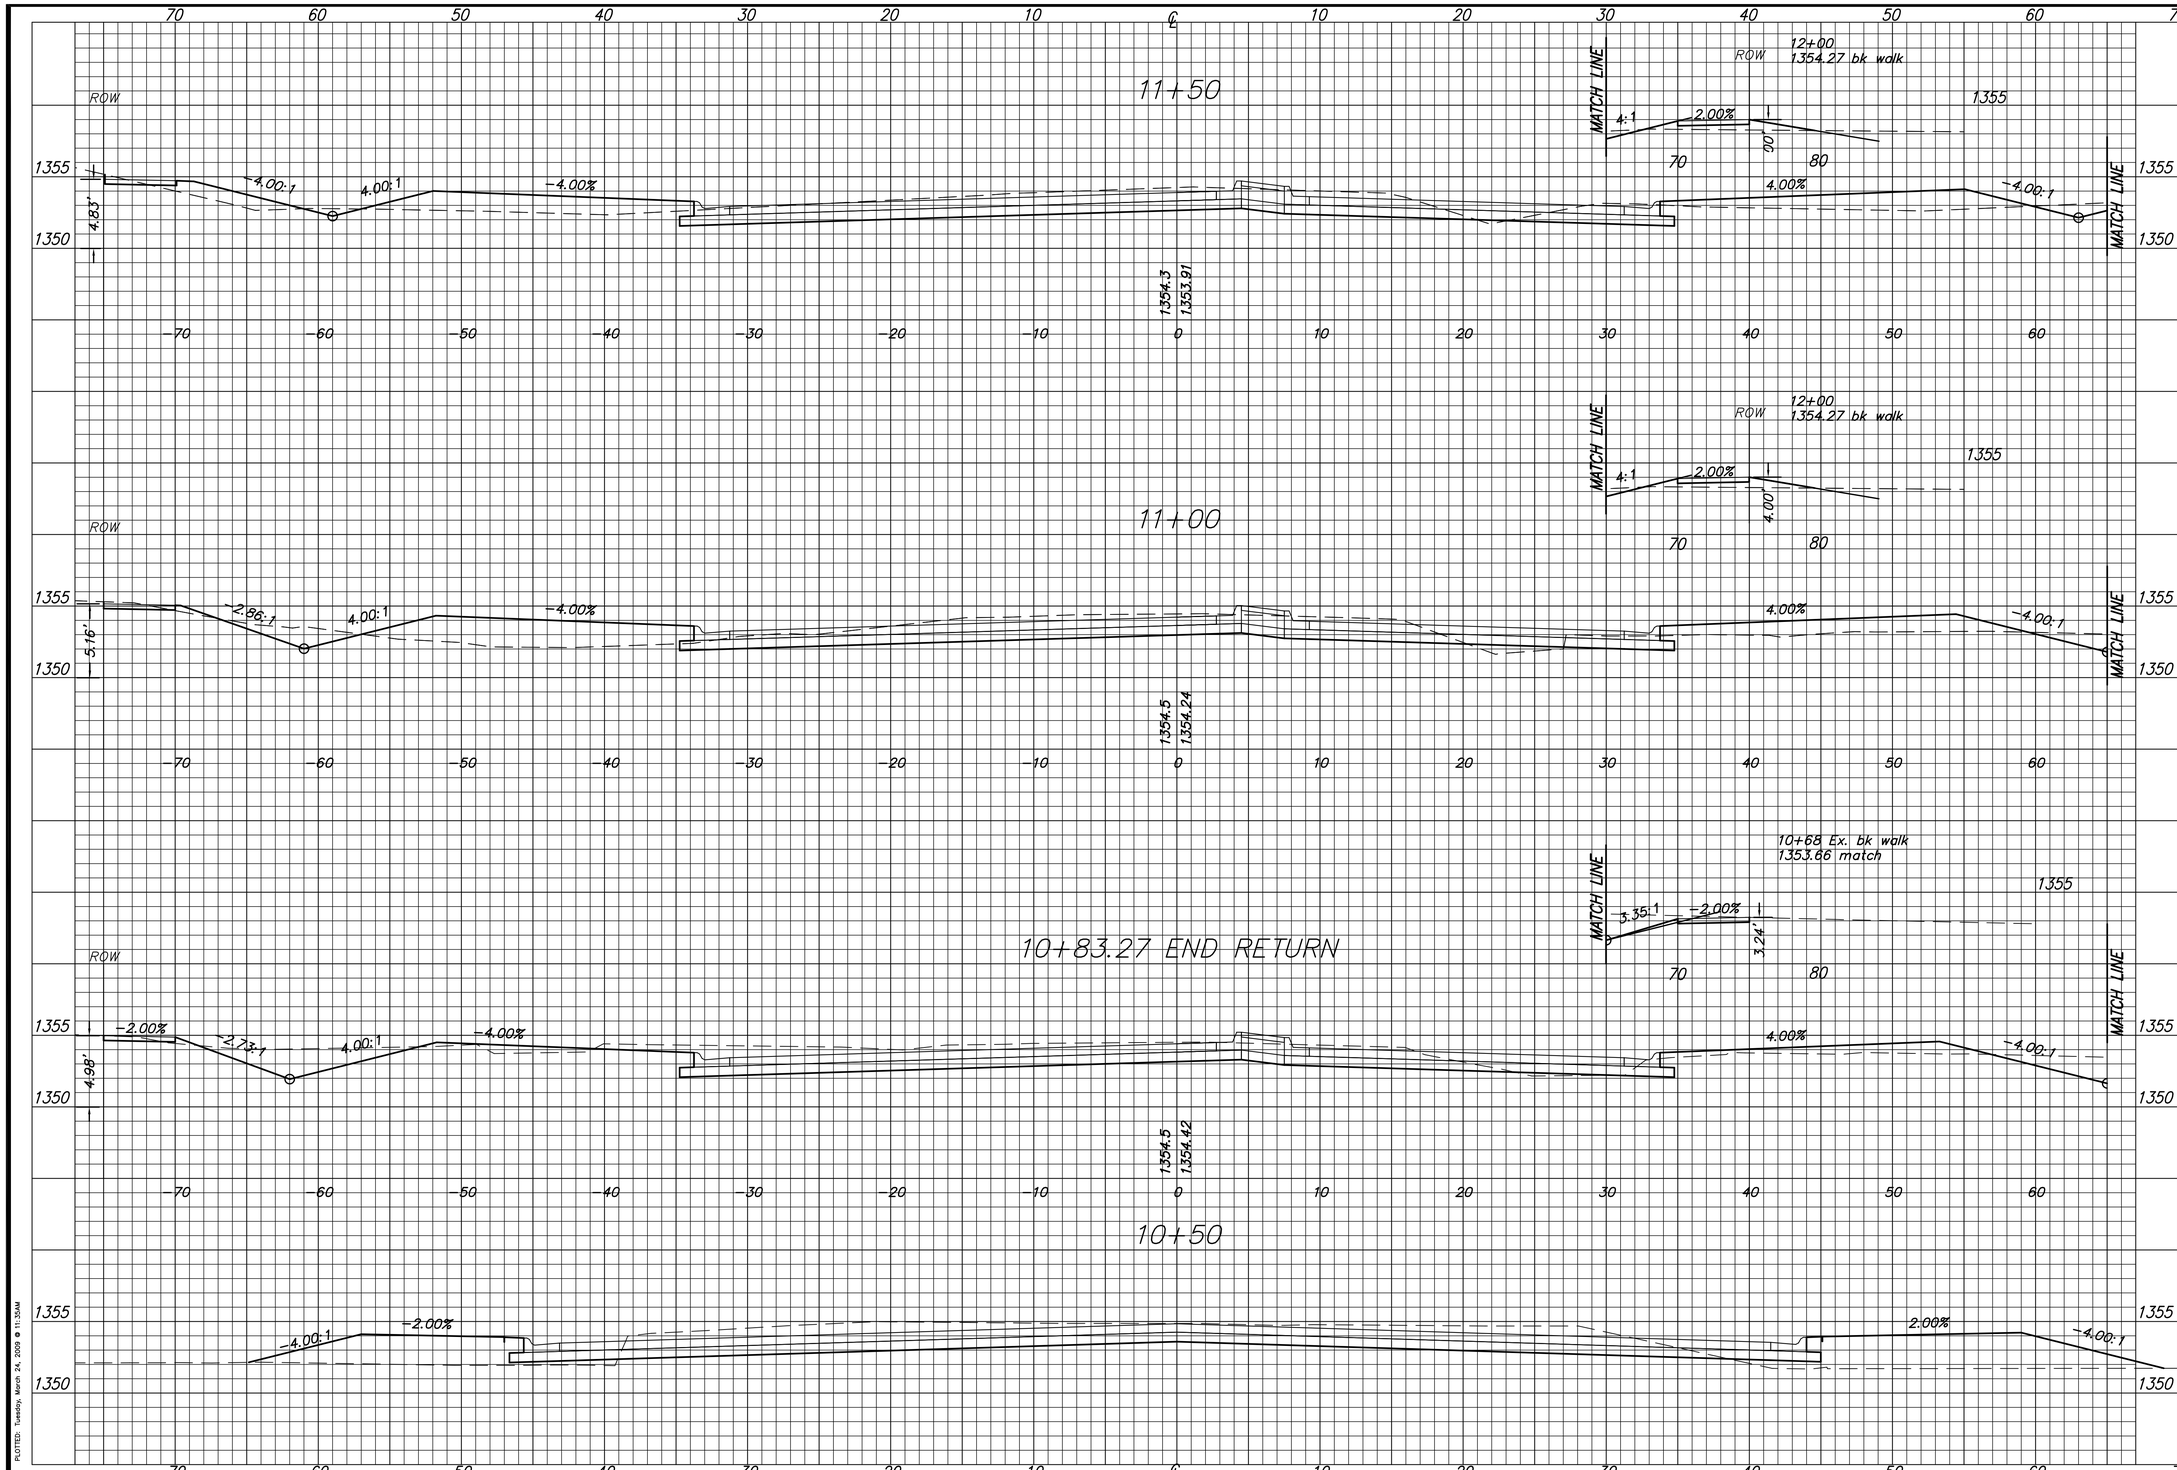

MKEC ENGINEERING CONSULTANTS, INC.
411 N. WEBB ROAD
WICHITA, KS. 67206
316 - 684 - 9600

37TH STREET IMPROVEMENTS FROM MAIZE ROAD TO TYLER ROAD

CROSS SECTIONS STA. 10+32.25 TO STA. 11+50.00
SHEET TITLE

472-84693
PROJECT NUMBER

JRA
DESIGN BY

DPG
DRAWN BY

JRA
CHECKED BY

ISSUED
March 24, 2009
REVISED

SHEET NO.
102 of 133

J:\Civil\08137\DWG\XSEC\08137xs03

PLOTTED: Tuesday, March 24, 2009 @ 11:35AM