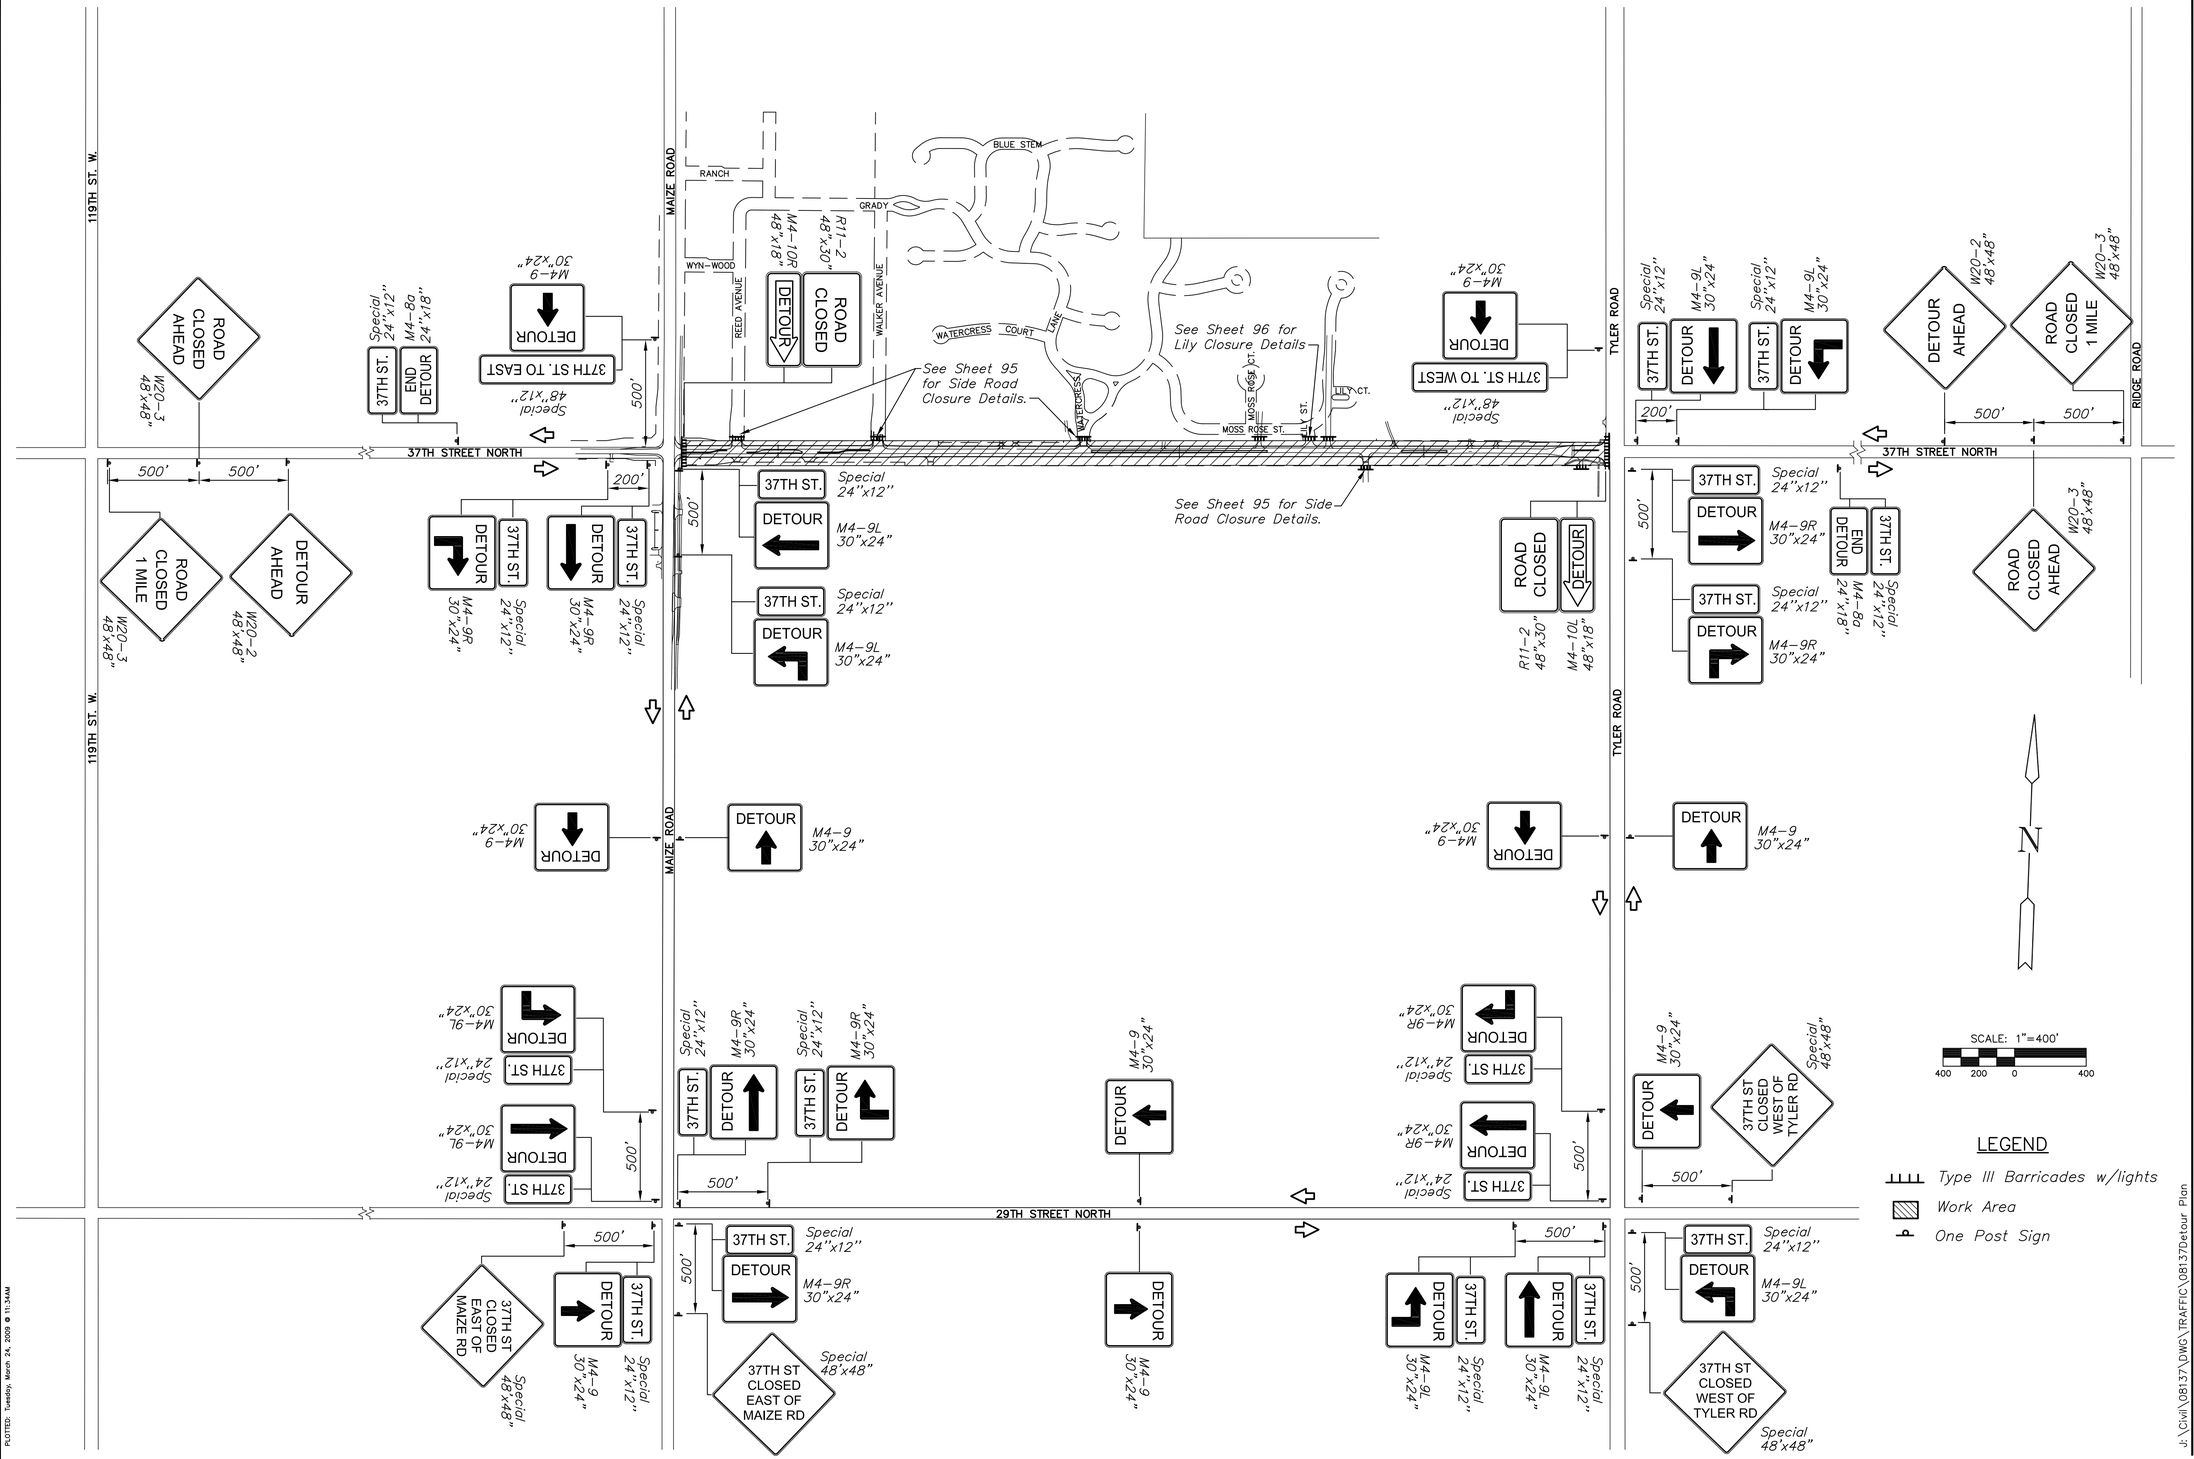

MKEC ENGINEERING CONSULTANTS, INC.
411 N. WEBB ROAD
WICHITA, KS. 67206
316 - 684 - 9600

37TH STREET IMPROVEMENTS FROM MAIZE ROAD TO TYLER ROAD

TRAFFIC DETOUR PLAN

SHEET TITLE

472-84693
PROJECT NUMBER

DESIGN BY
DRAWN BY
CHECKED BY

ISSUED
March 24, 2009
REVISED

SHEET NO.
92 of 133

J:\Civil\08137\DWG\TRAFFIC\08137Detour Plan

PLOTTED: Tuesday, March 24, 2009 @ 11:34AM