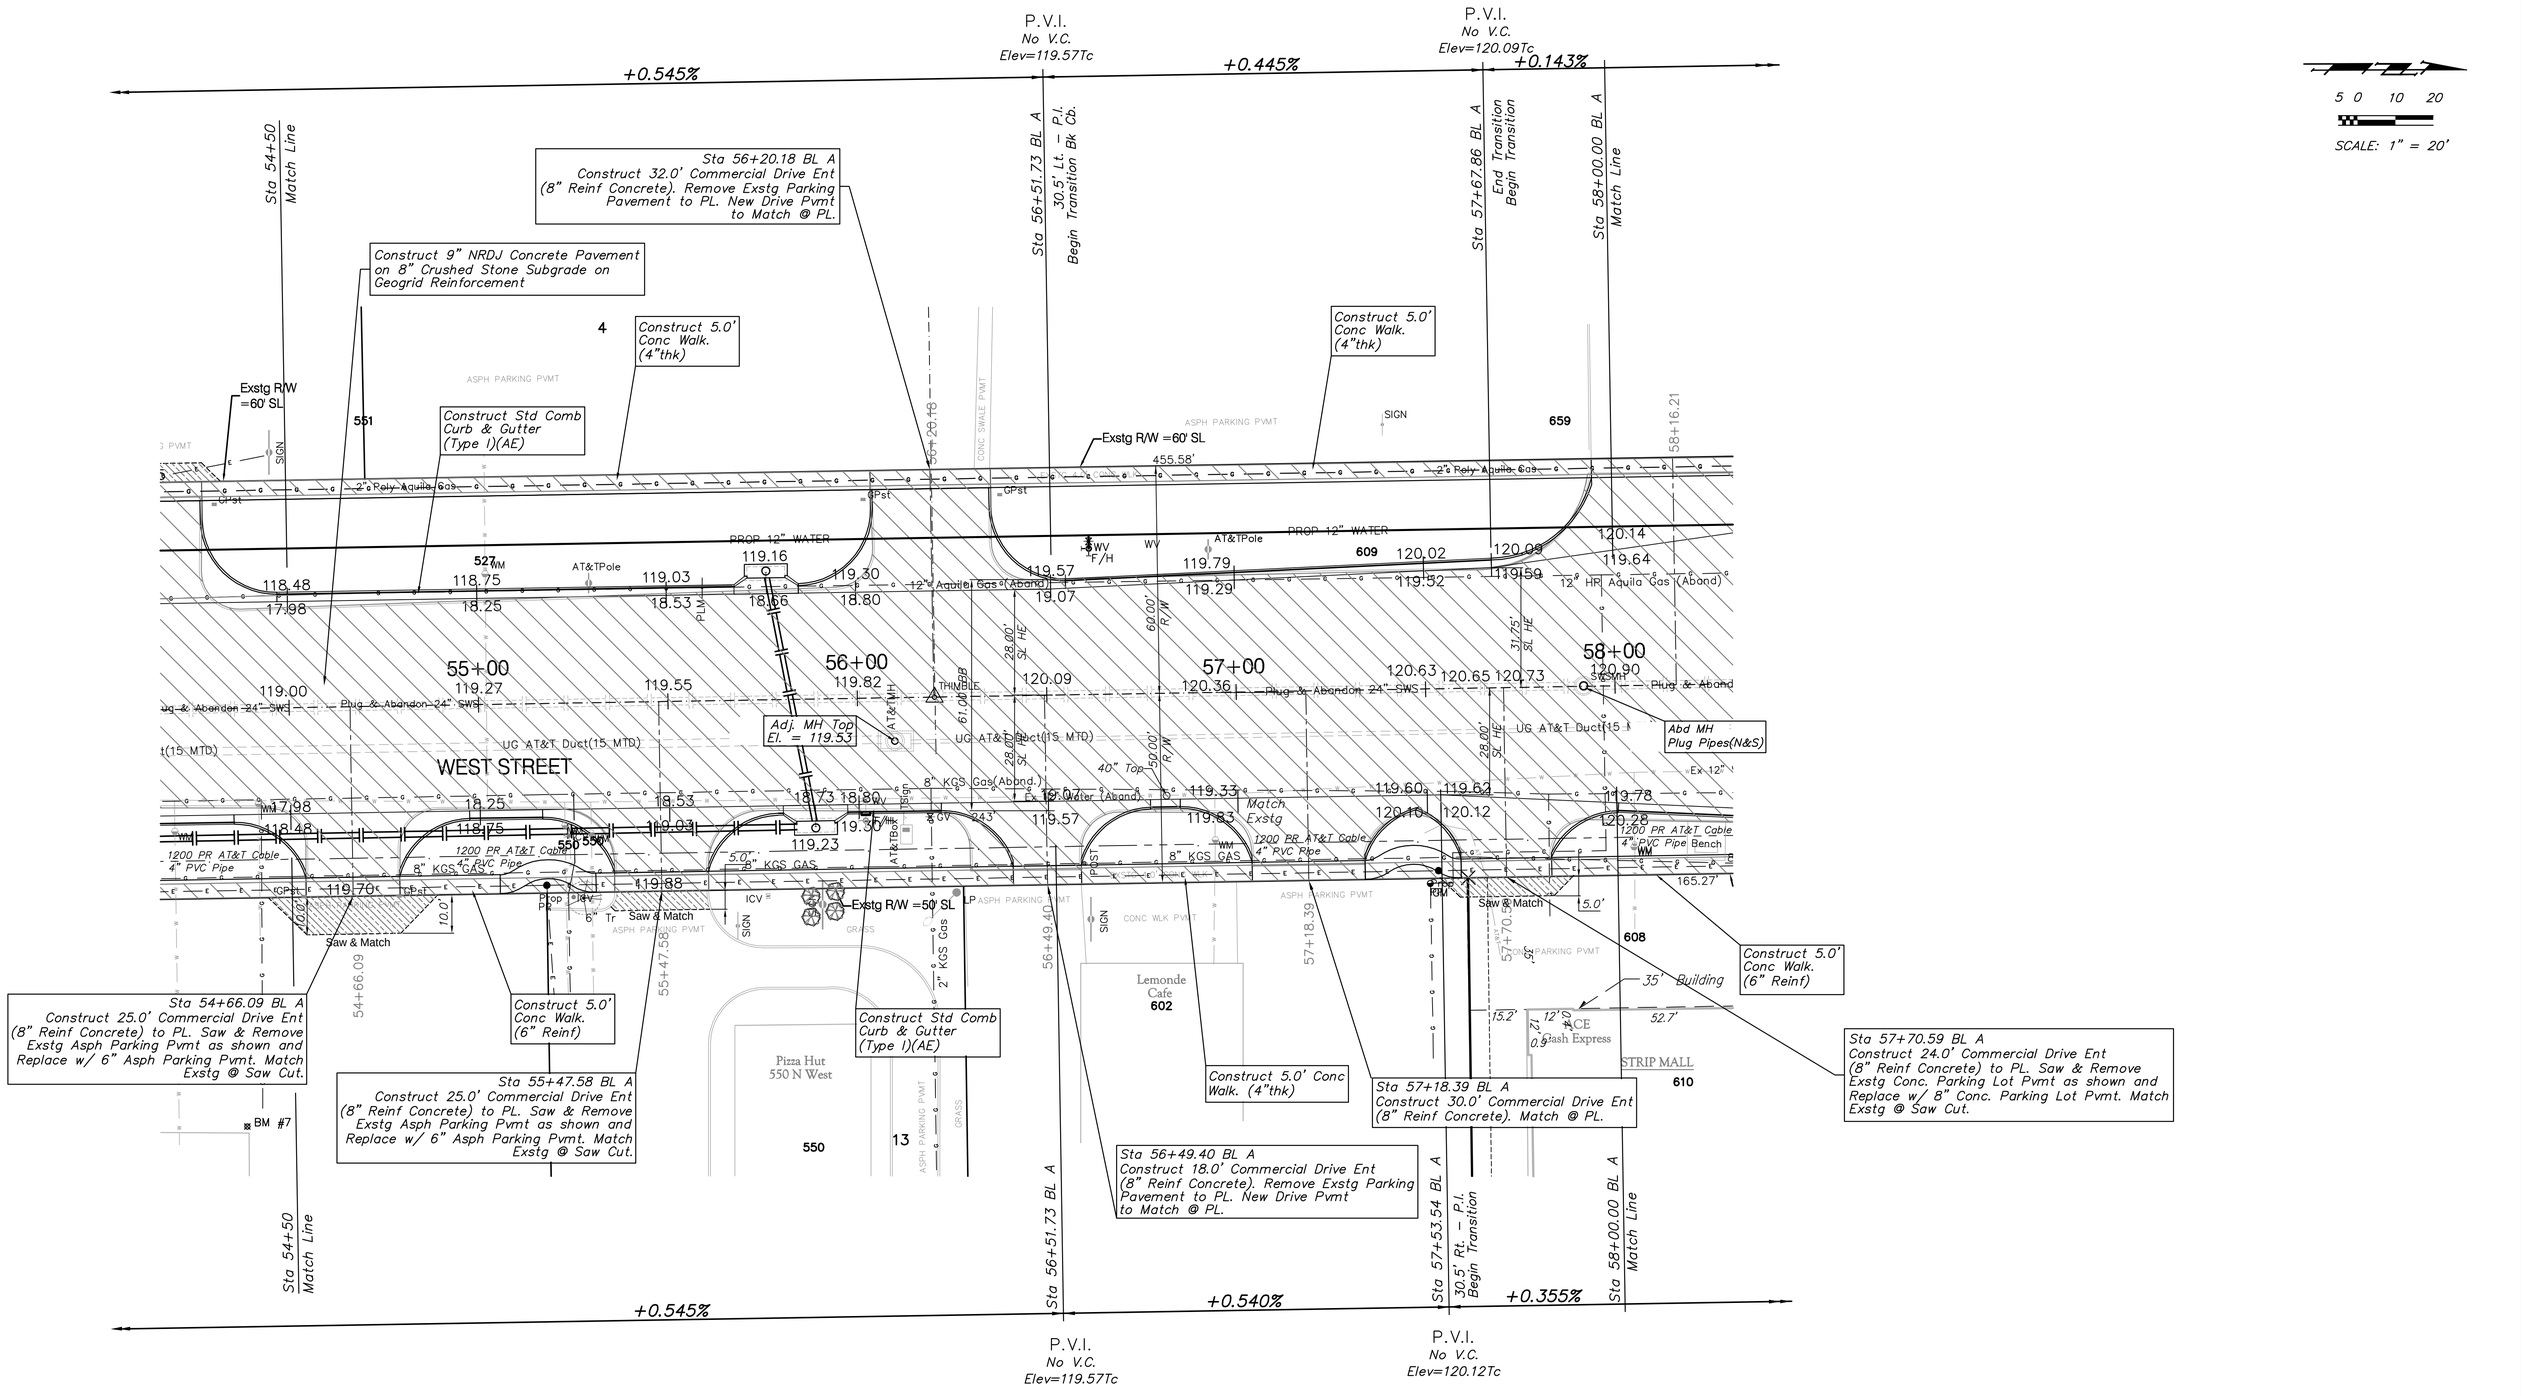


Note:
Trees/Shrubs to be removed are marked thus:

Note:
Pavement, Sidewalks, and Etc. To Be Removed Are Indicated By:

Drawing File: E:\Eng\West Street Paving New\Land\dwg\Base

| | |
|---|---|
| Design: | T. Aziere |
| Drawn: | Sonny |
| Approved: | J. F. Bradley |
| Scale: | 1:20 |

Project No. 04-04-E859 CAPITAL IMPROVEMENT PROJECT

WEST STREET PAVING

Sta 54+50 BL A to Sta 58+00.00 BL A

PAVEMENT, STORM WATER SEWER, TRAFFIC CONTROL IMPROVEMENTS

Baughman Company, P.A.
315 Ellis St. Wichita, KS 67211 P 316-262-7271 F 316-262-0149
ENGINEERING | SURVEYING | PLANNING | LANDSCAPE ARCHITECTURE

November 2008

SHEET 16 OF 131