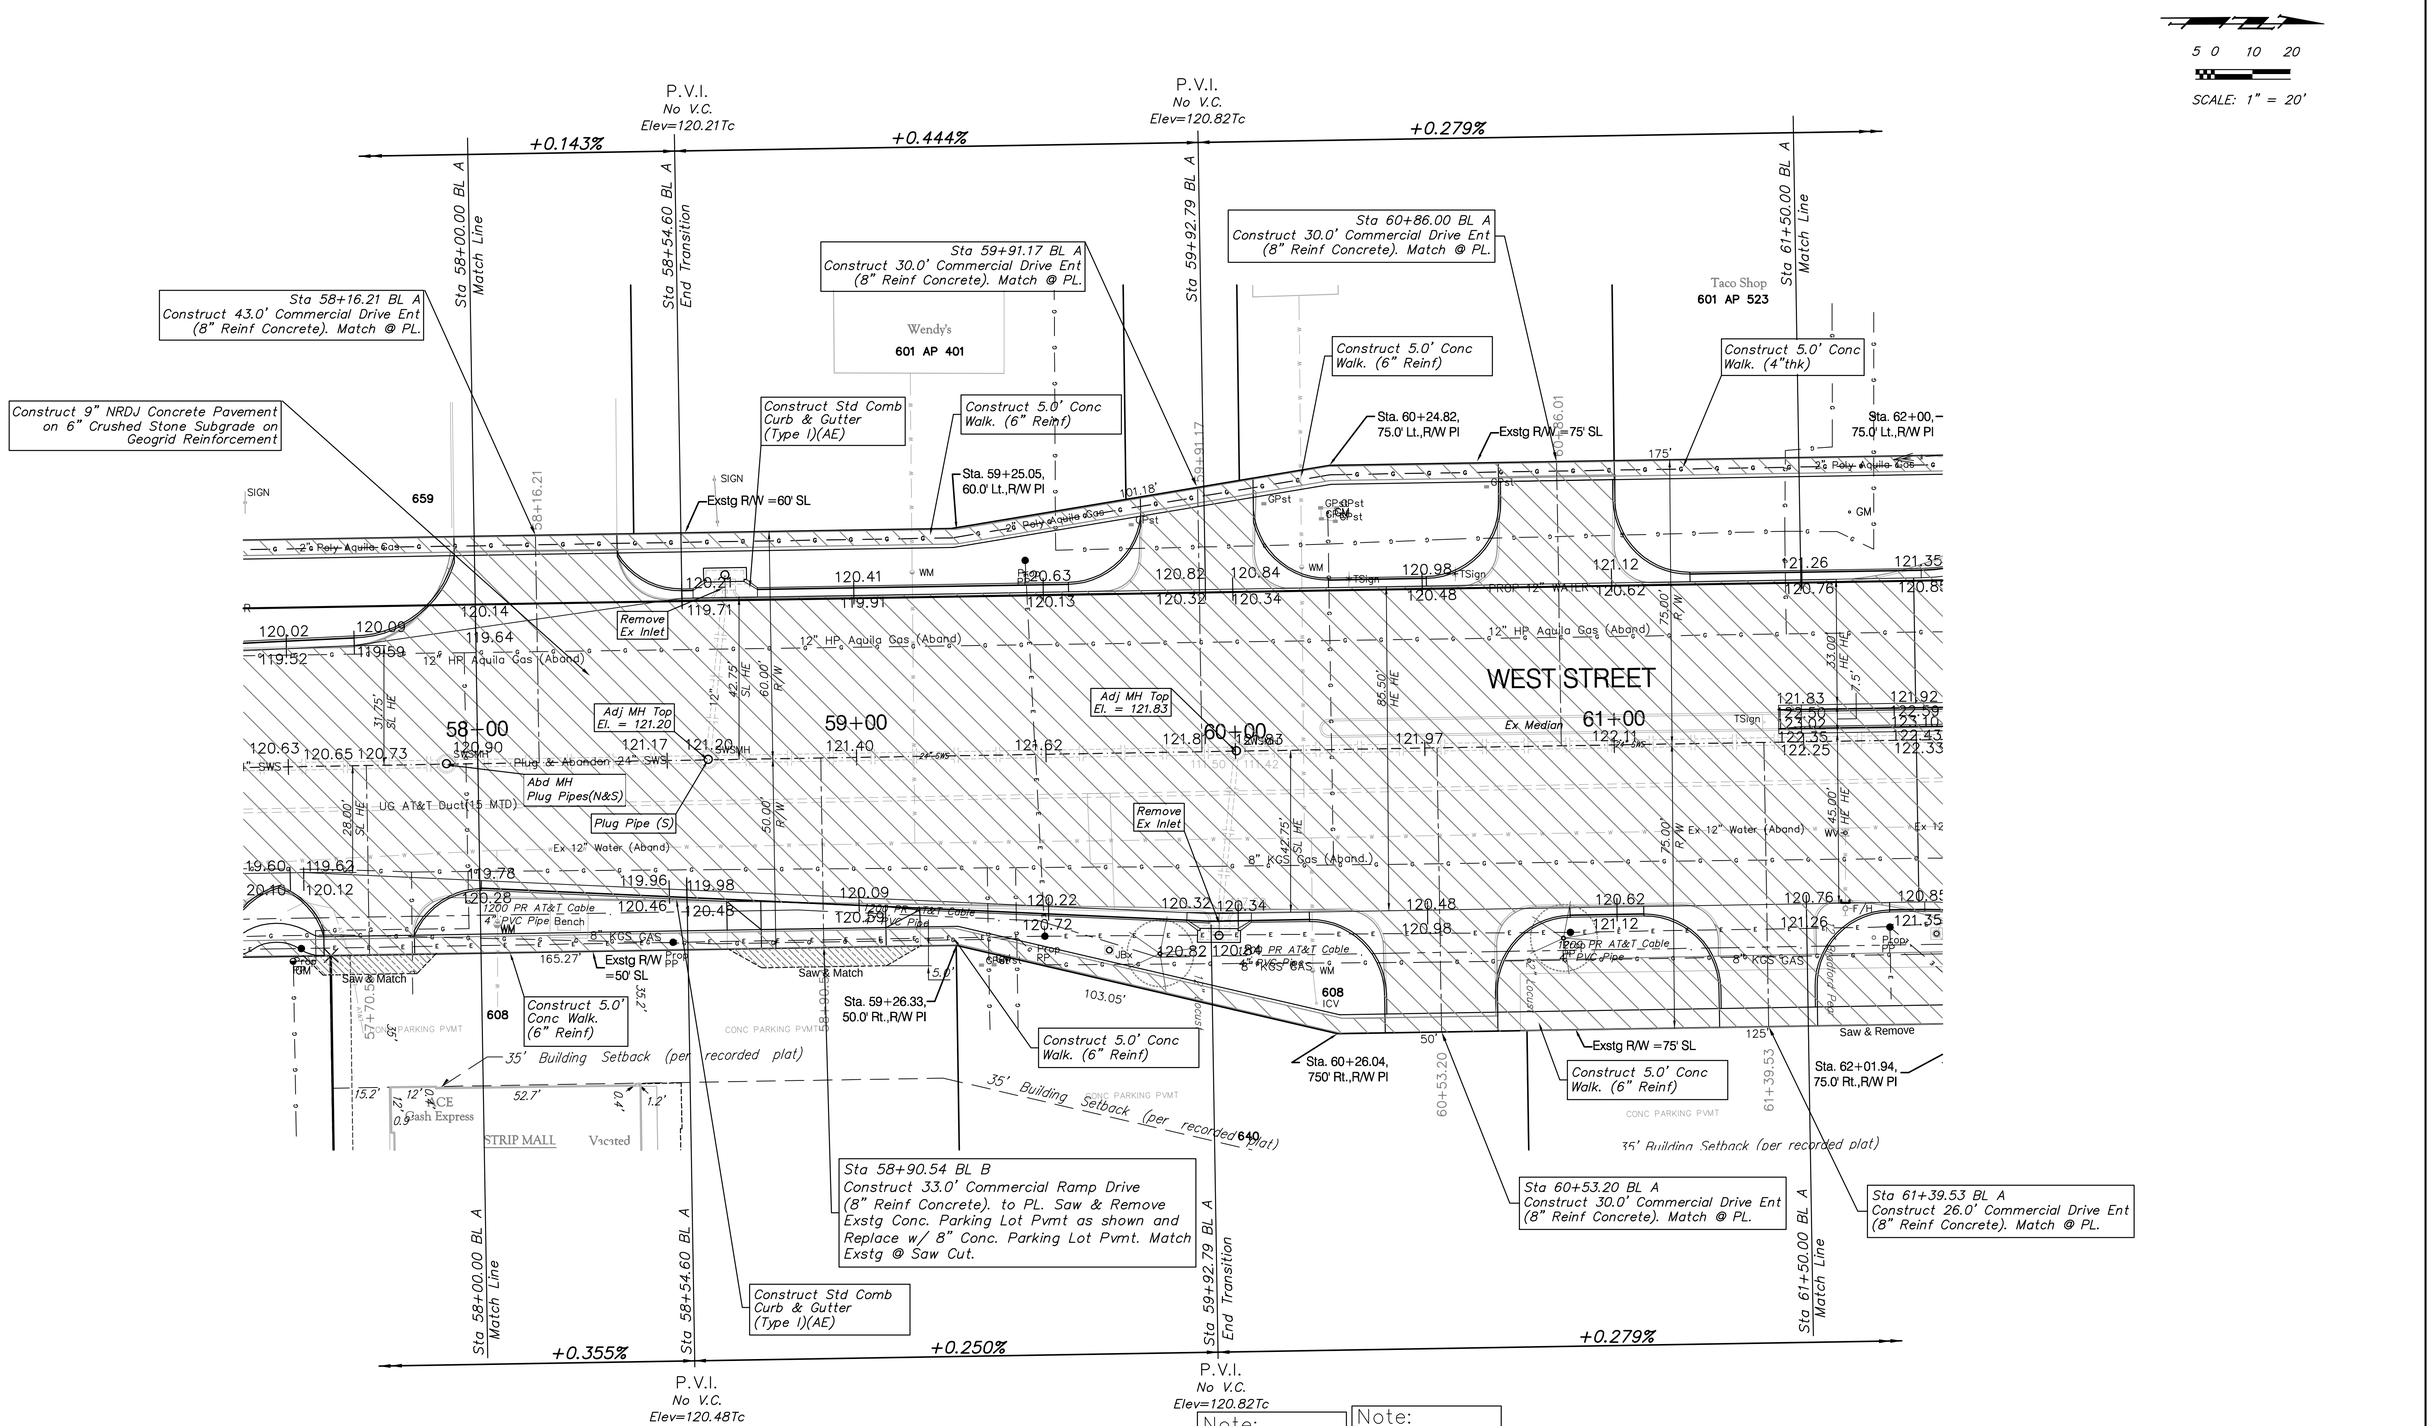

Note:
Trees/Shrubs to be removed are marked thus:

Note:
Pavement, Sidewalks, and Etc. To Be Removed Are Indicated By:

Drawing File: E:\Eng\West Street Paving New\Land\dwg\Base

November 2008

Design:	T. Aziere
Drawn:	Sonny
Approved:	J. F. Bradley
Scale:	1:20

Project No. 04-04-E859 CAPITAL IMPROVEMENT PROJECT

WEST STREET PAVING

Sta 58+00.00 BL A to Sta 61+50.00 BL A

PAVEMENT, STORM WATER SEWER, TRAFFIC CONTROL IMPROVEMENTS

Baughman Company , P.A.
315 Ellis St. Wichita, KS 67211 P 316-262-7271 F 316-262-0149
Baughman ENGINEERING | SURVEYING | PLANNING | LANDSCAPE ARCHITECTURE

SHEET 17 OF 131