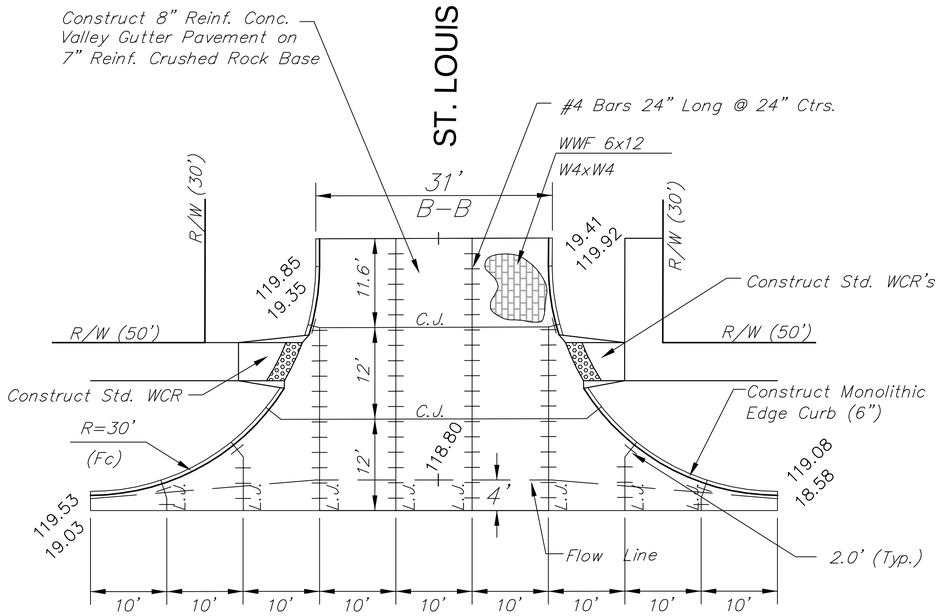

WEST ST.

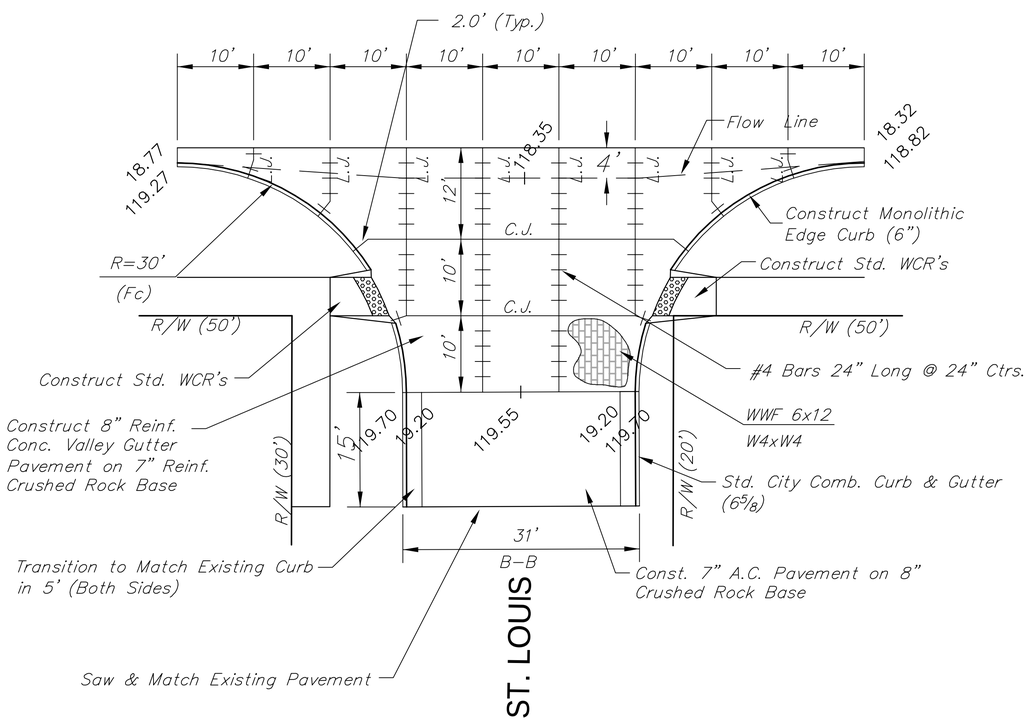

Scale: 1" = 10'

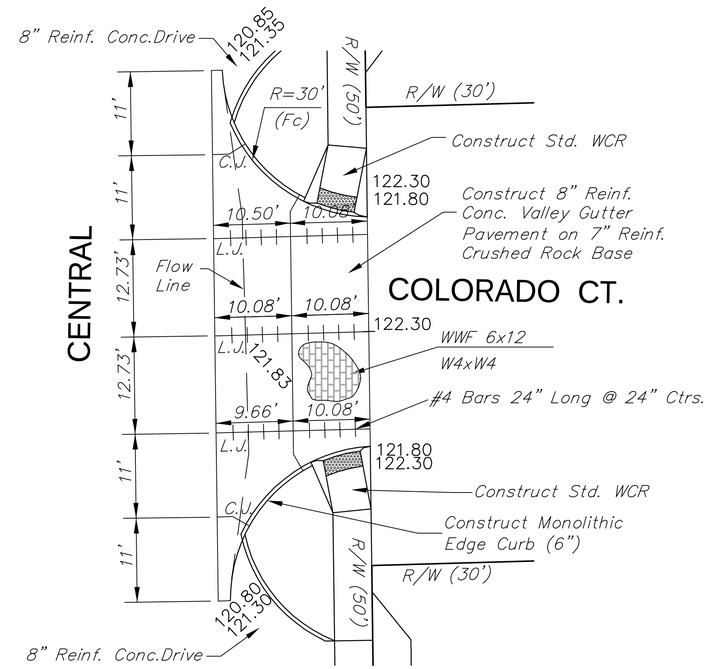

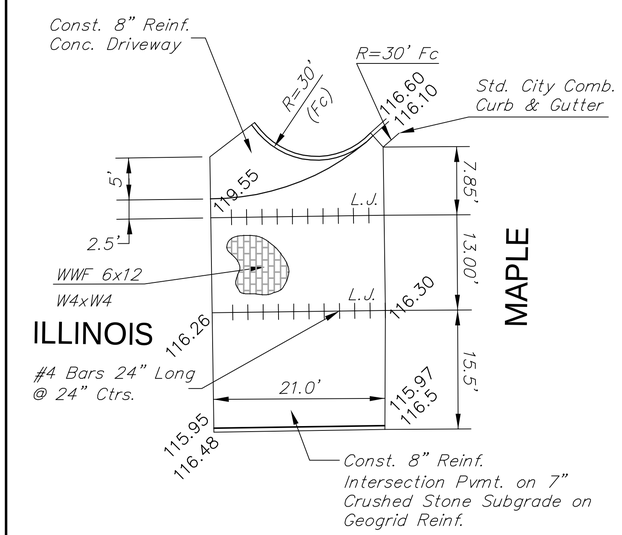

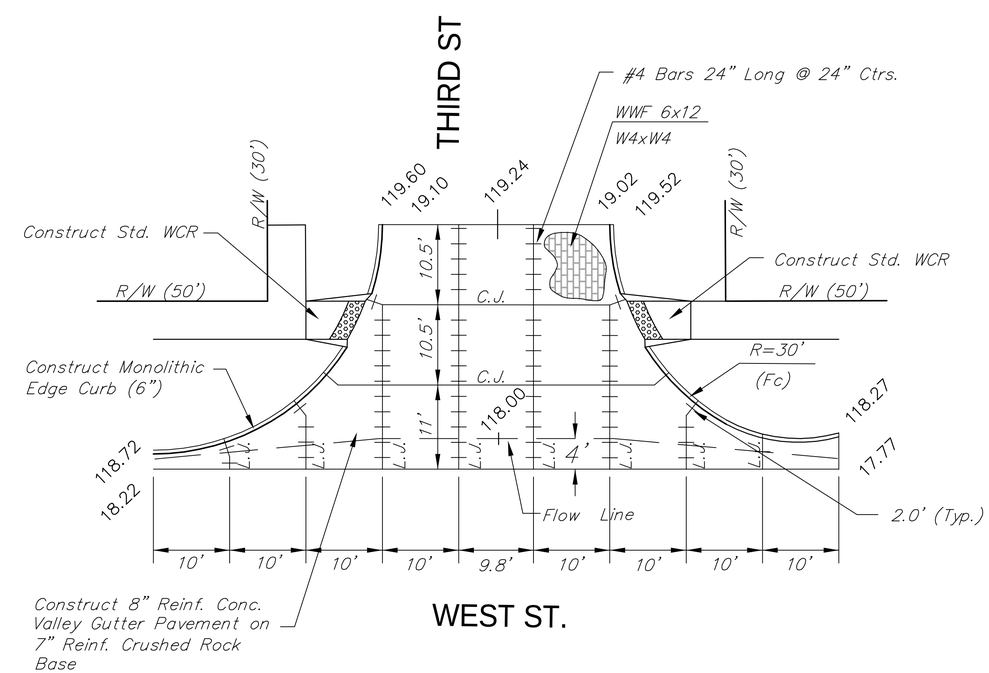

WEST ST.

Drawing File: E:\West Street Paving New\Details\SH 23 VGDetail.dwg

November 2008

Design: TA Drawn: JEB Approved: JFB Scale: Noted	Project No. 0404-E859 CAPITAL IMPROVEMENT PROJECT WEST STREET VALLEY GUTTER DETAILS WEST STREET - FROM MAPLE STREET TO CENTRAL AVENUE	Baughman Company , P.A. 315 Ellis St. Wichita, KS 67211 P 316-262-7271 F 316-262-0149 Baughman ENGINEERING | SURVEYING | PLANNING | LANDSCAPE ARCHITECTURE

SHEET 23 OF 131