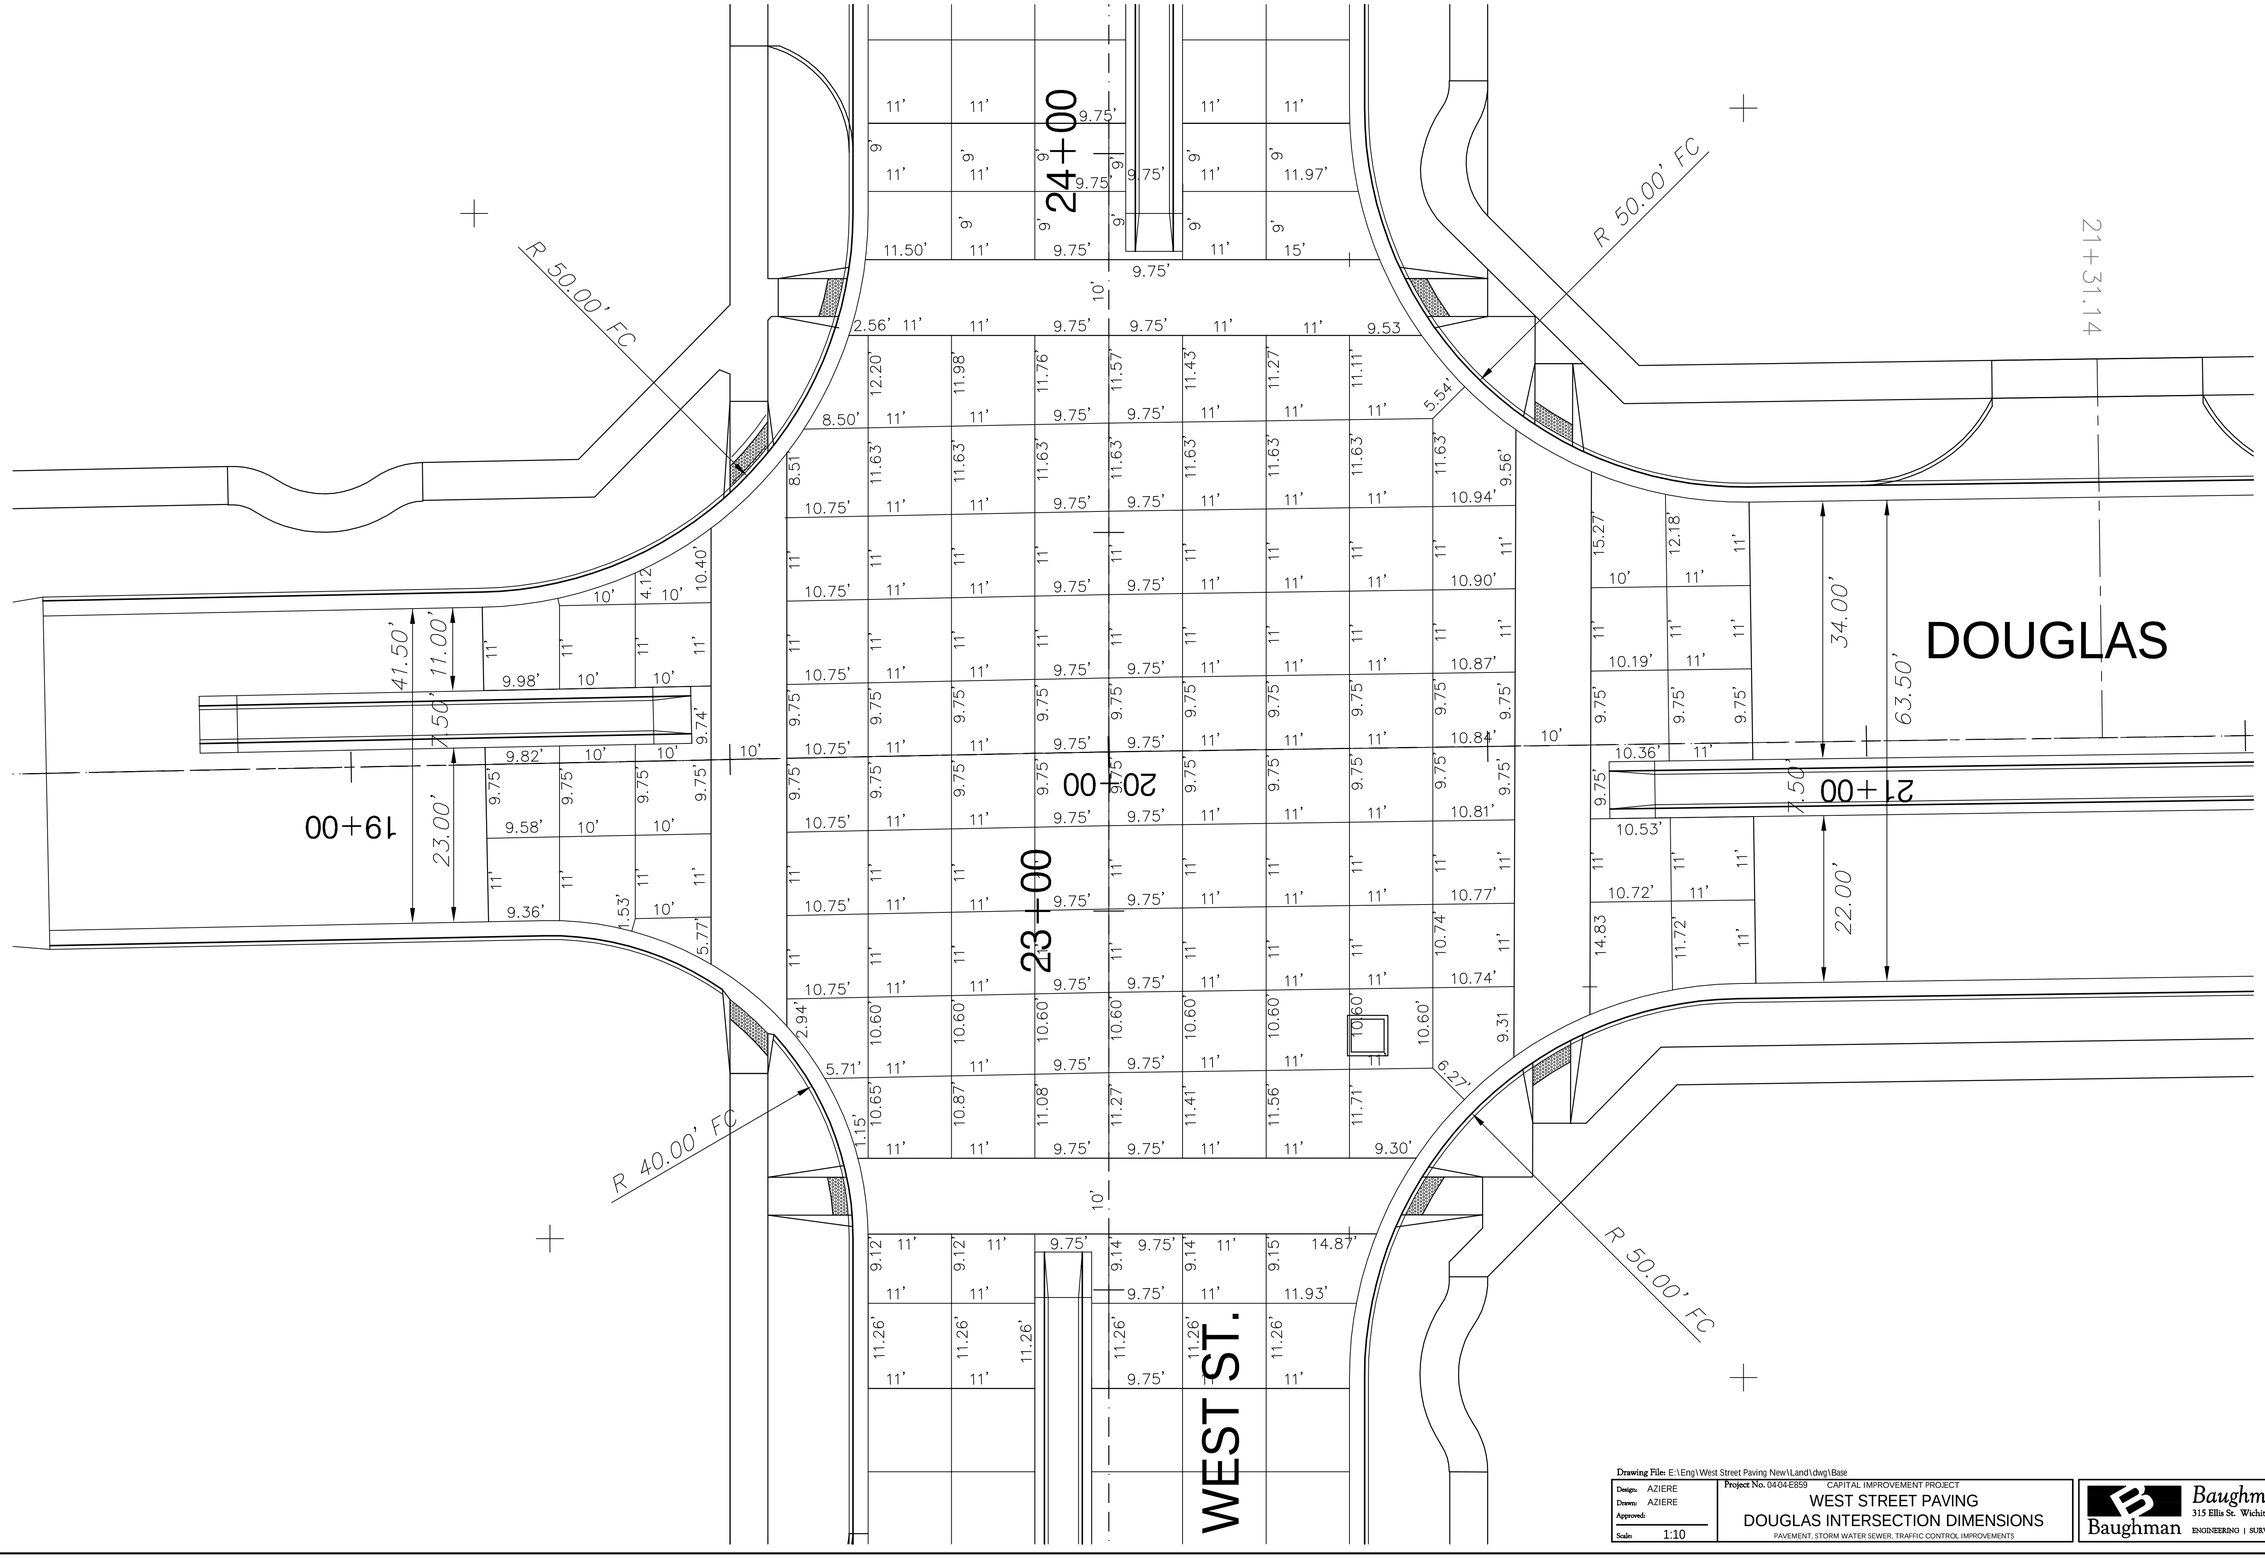

Drawing File: E:\Eng\West Street Paving New\Land\dwg\Base

November 2008

Design:	AZIERE
Drawn:	AZIERE
Approved:	
Scale:	1:10

Project No. 04-04-E859 CAPITAL IMPROVEMENT PROJECT

WEST STREET PAVING

DOUGLAS INTERSECTION DIMENSIONS

PAVEMENT, STORM WATER SEWER, TRAFFIC CONTROL IMPROVEMENTS

Baughman Company , P.A.

315 Ellis St. Wichita, KS 67211 P 316-262-7271 F 316-262-0149

ENGINEERING | SURVEYING | PLANNING | LANDSCAPE ARCHITECTURE