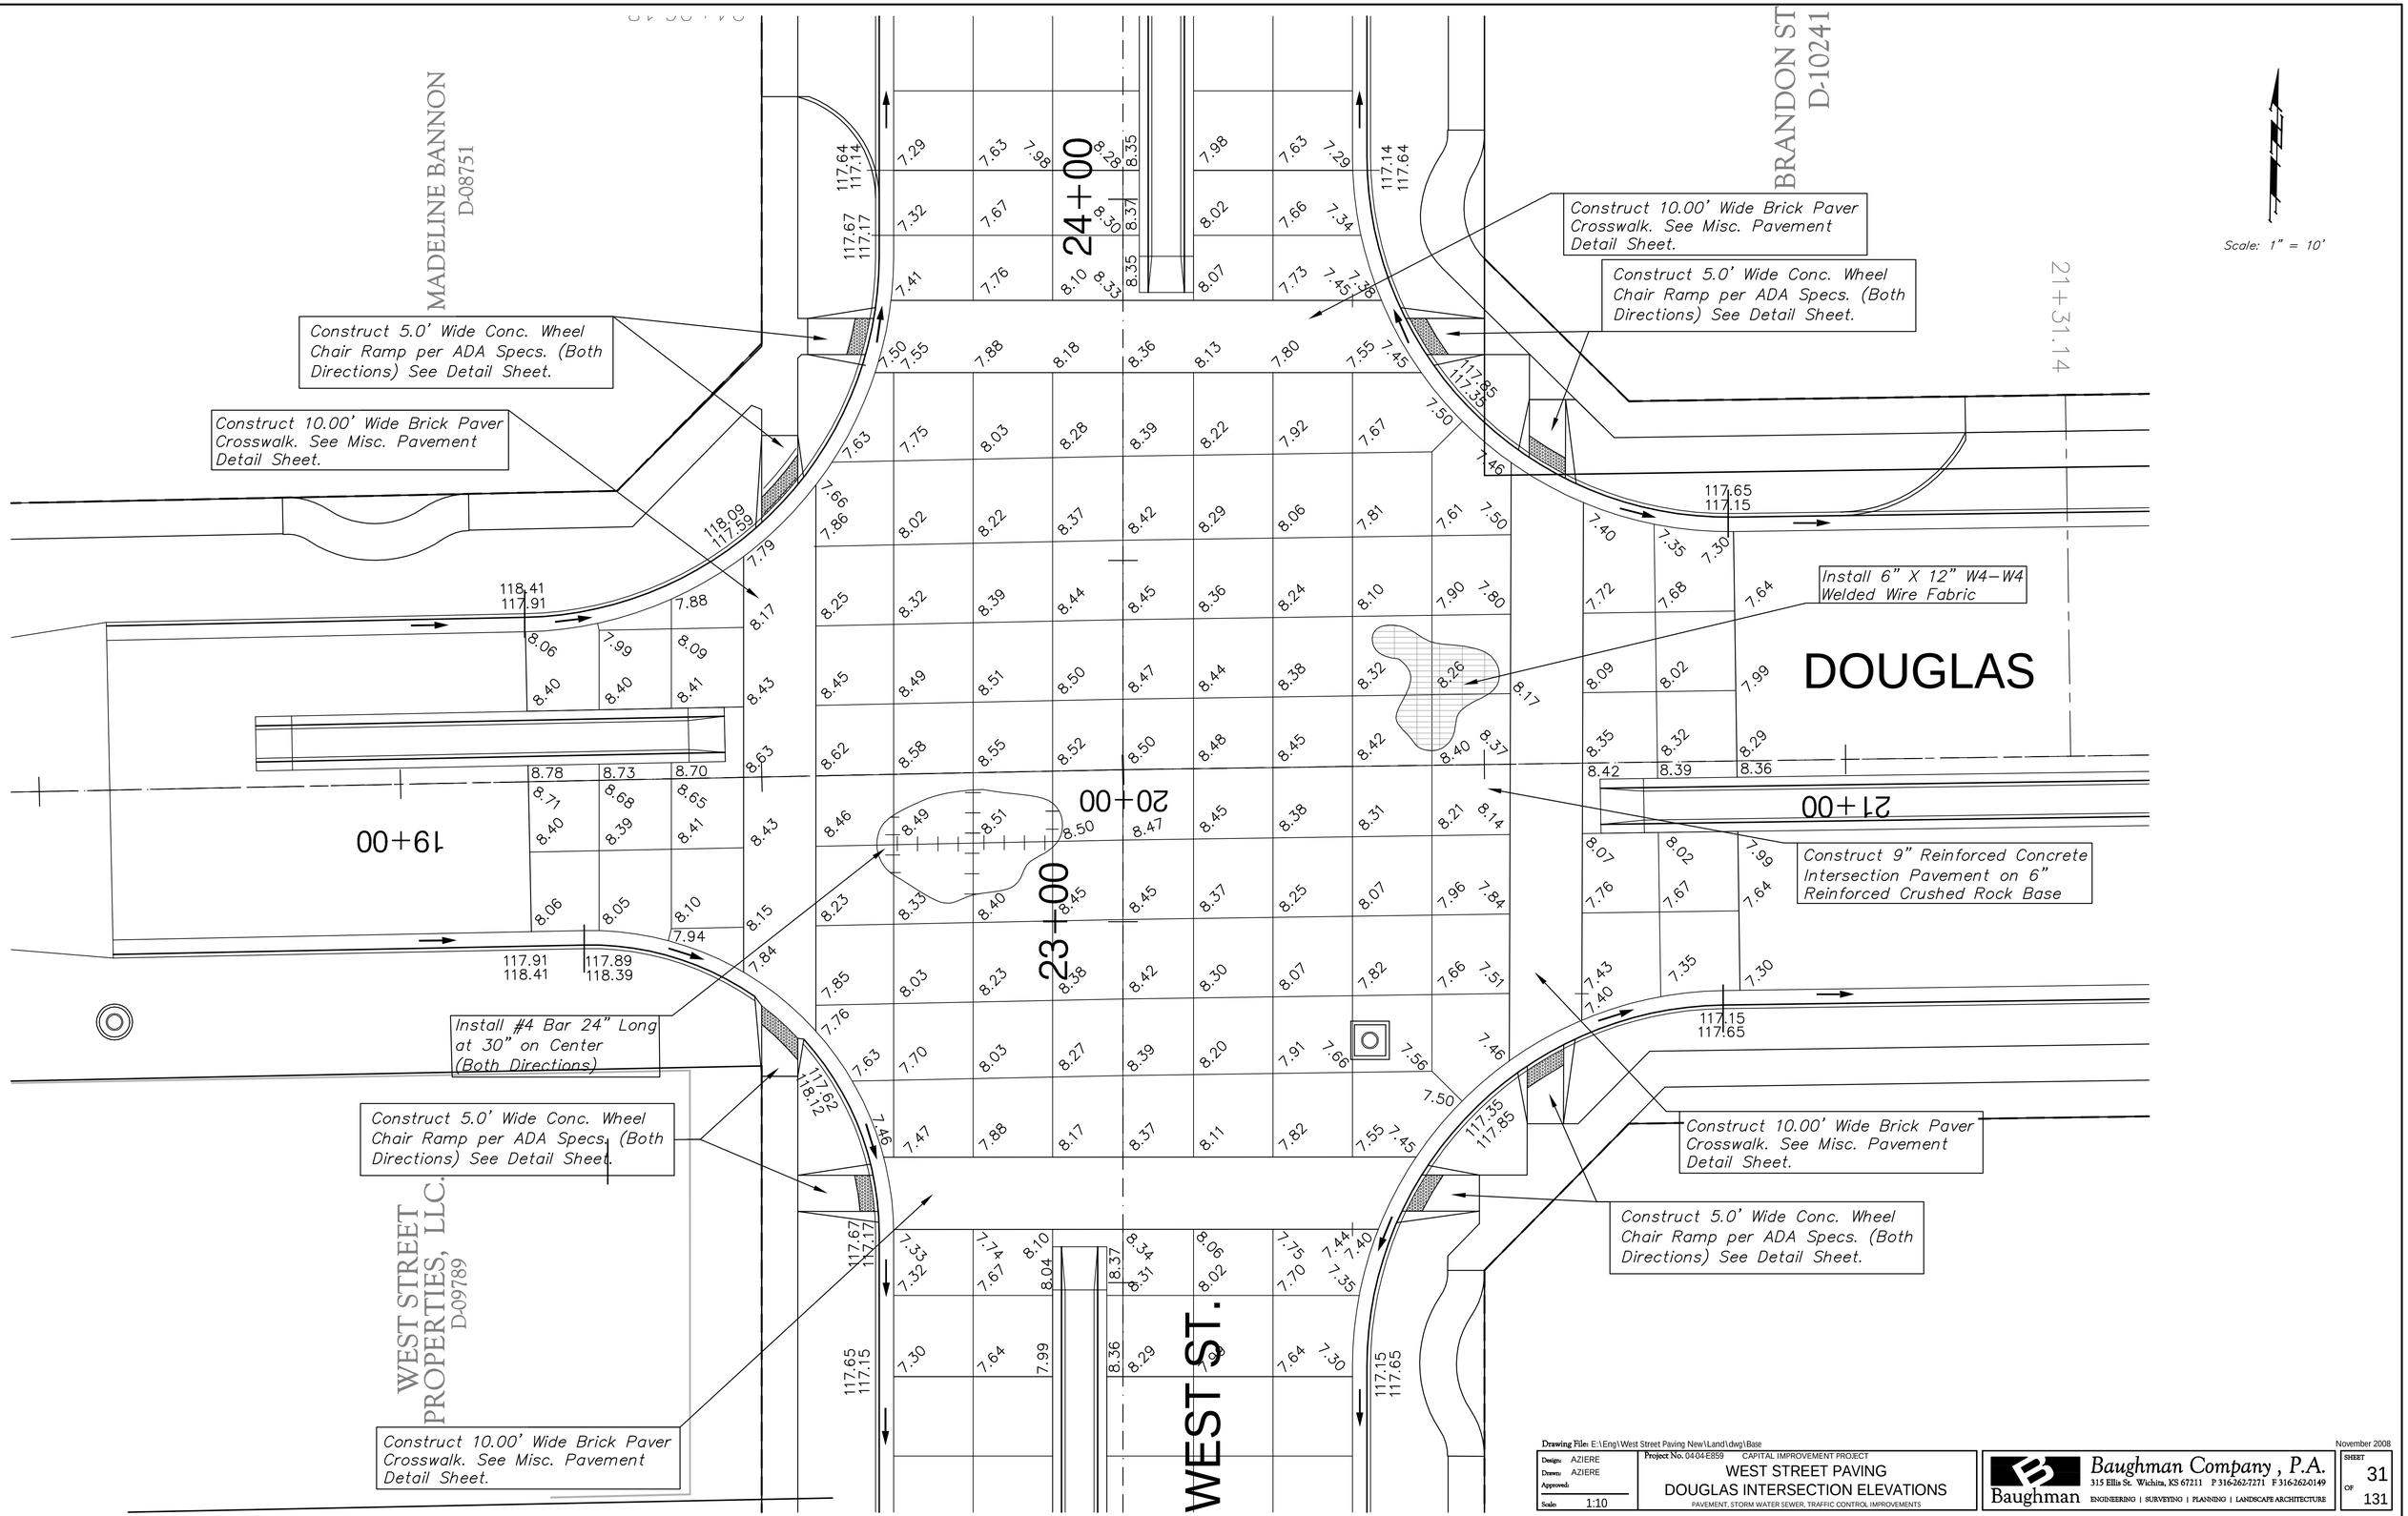

Drawing File: E:\Eng\West Street Paving New\Land\dwg\Base

November 2008

Design: AZIERE	Project No. 04-04-E859 CAPITAL IMPROVEMENT PROJECT
Drawn: AZIERE	WEST STREET PAVING
Approved:	DOUGLAS INTERSECTION ELEVATIONS
Scale: 1:10	PAVEMENT, STORM WATER SEWER, TRAFFIC CONTROL IMPROVEMENTS

Baughman Company , P.A.
315 Ellis St. Wichita, KS 67211 P 316-262-7271 F 316-262-0149
Baughman ENGINEERING | SURVEYING | PLANNING | LANDSCAPE ARCHITECTURE

SHEET 31 OF 131