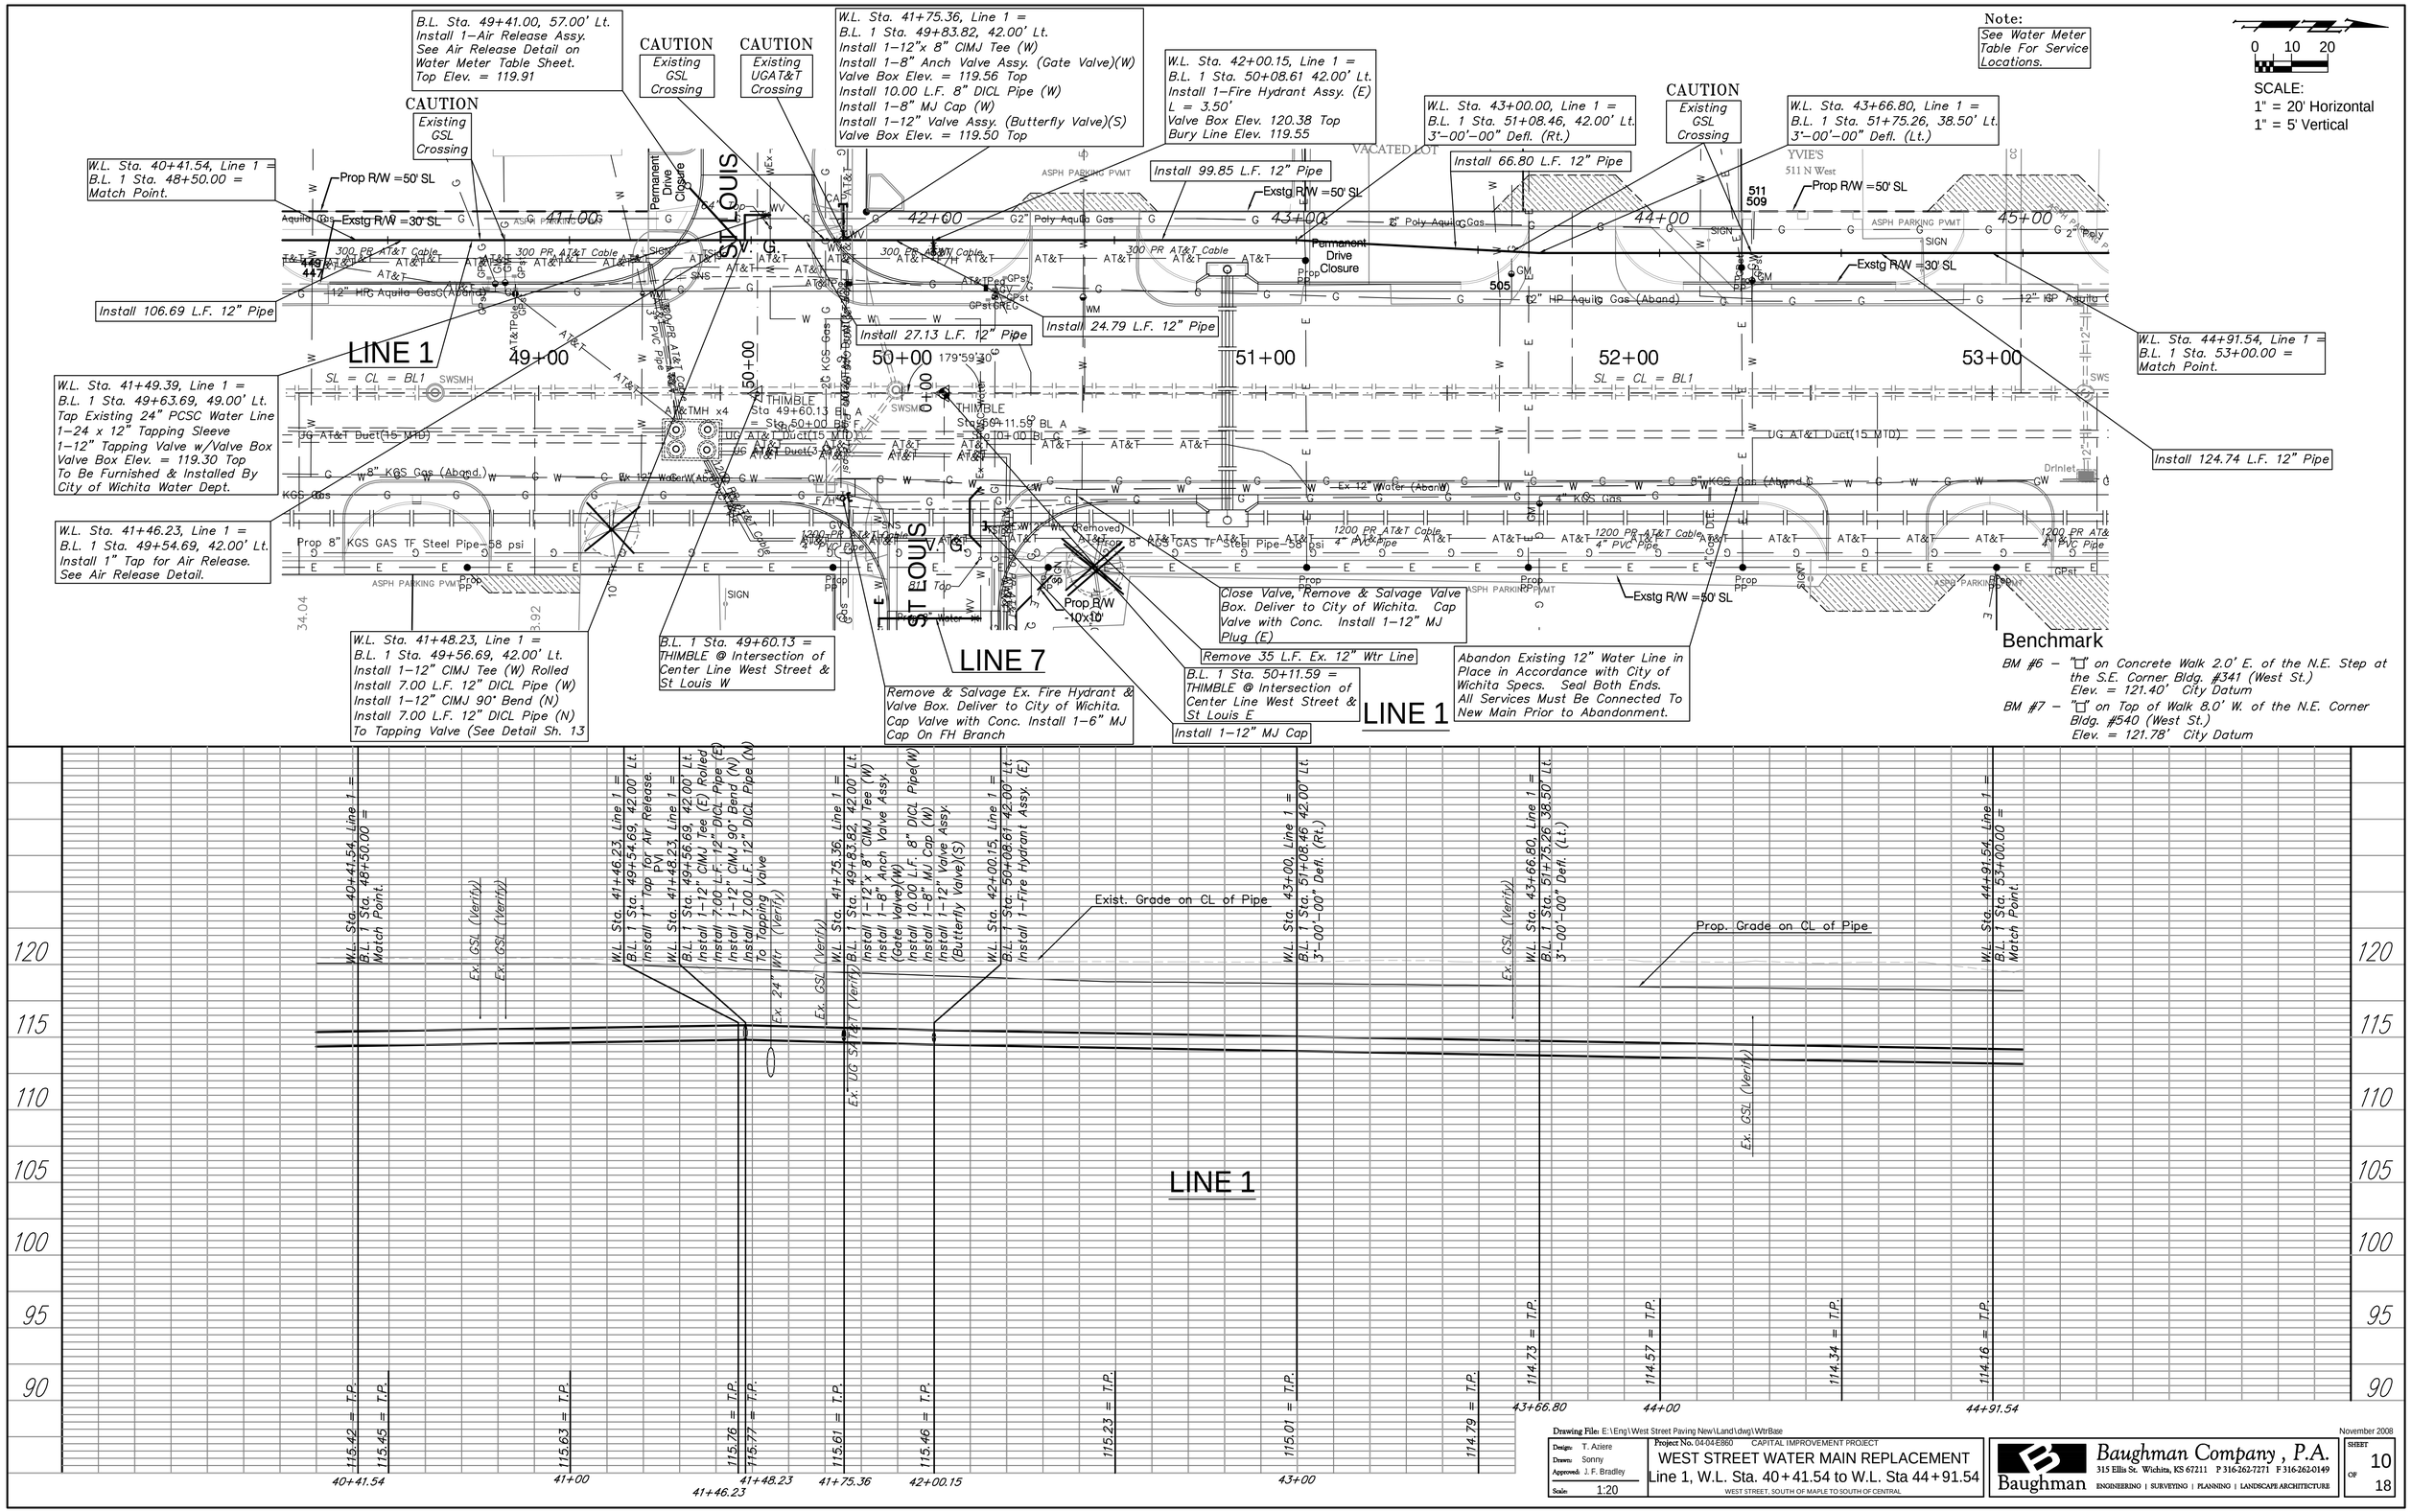

Drawing File: E:\Eng\West Street Paving New\Land\dwg\WtrBase

Design: T. Aziere
Drawn: Sonny
Approved: J. F. Bradley
Scale: 1:20

Project No. 04-04-E860 CAPITAL IMPROVEMENT PROJECT

WEST STREET WATER MAIN REPLACEMENT
Line 1, W.L. Sta. 40+41.54 to W.L. Sta 44+91.54
WEST STREET, SOUTH OF MAPLE TO SOUTH OF CENTRAL

November 2008

Baughman Company, P.A.
315 Ellis St. Wichita, KS 67211 P 316-262-7271 F 316-262-0149
ENGINEERING | SURVEYING | PLANNING | LANDSCAPE ARCHITECTURE

SHEET 10 OF 18