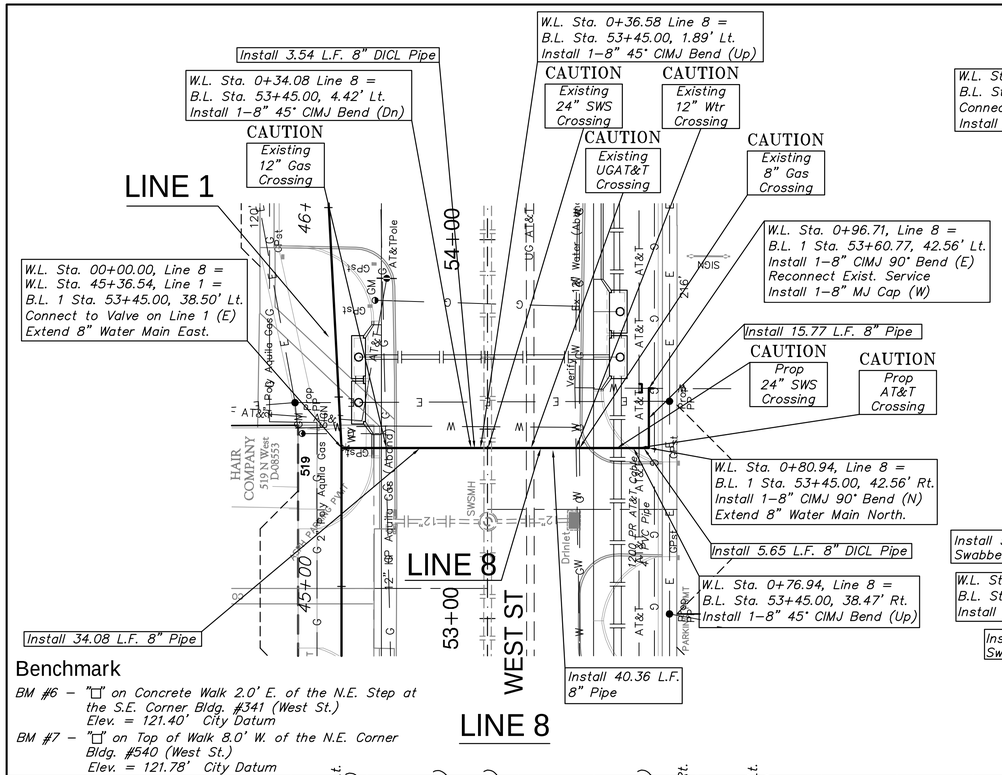

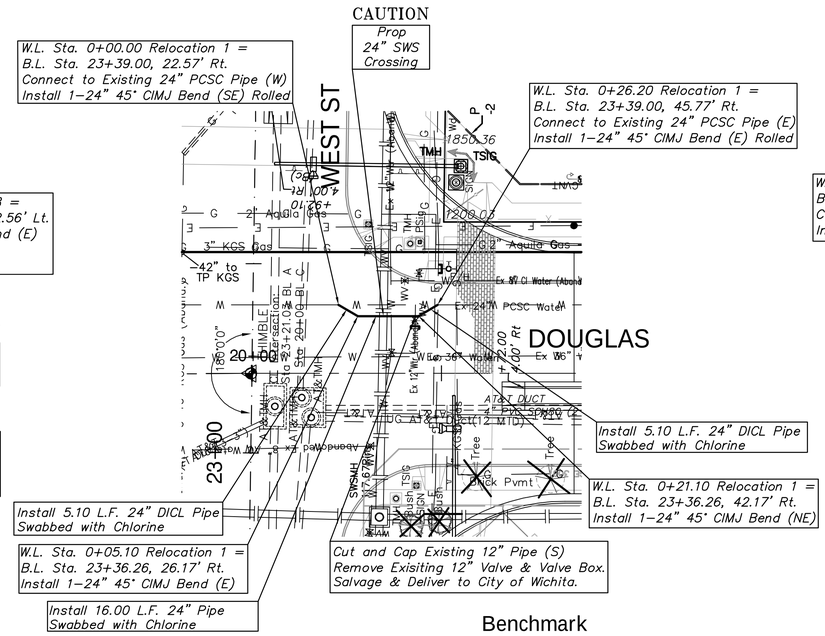

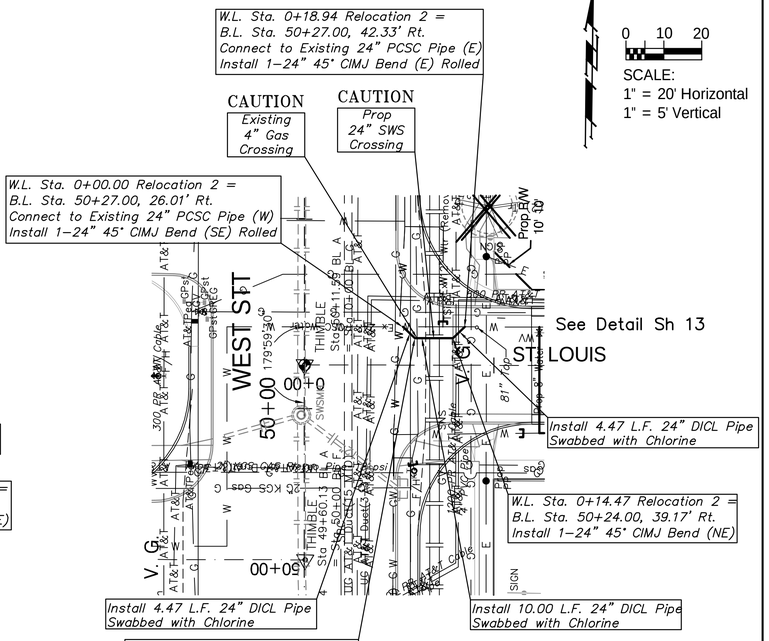

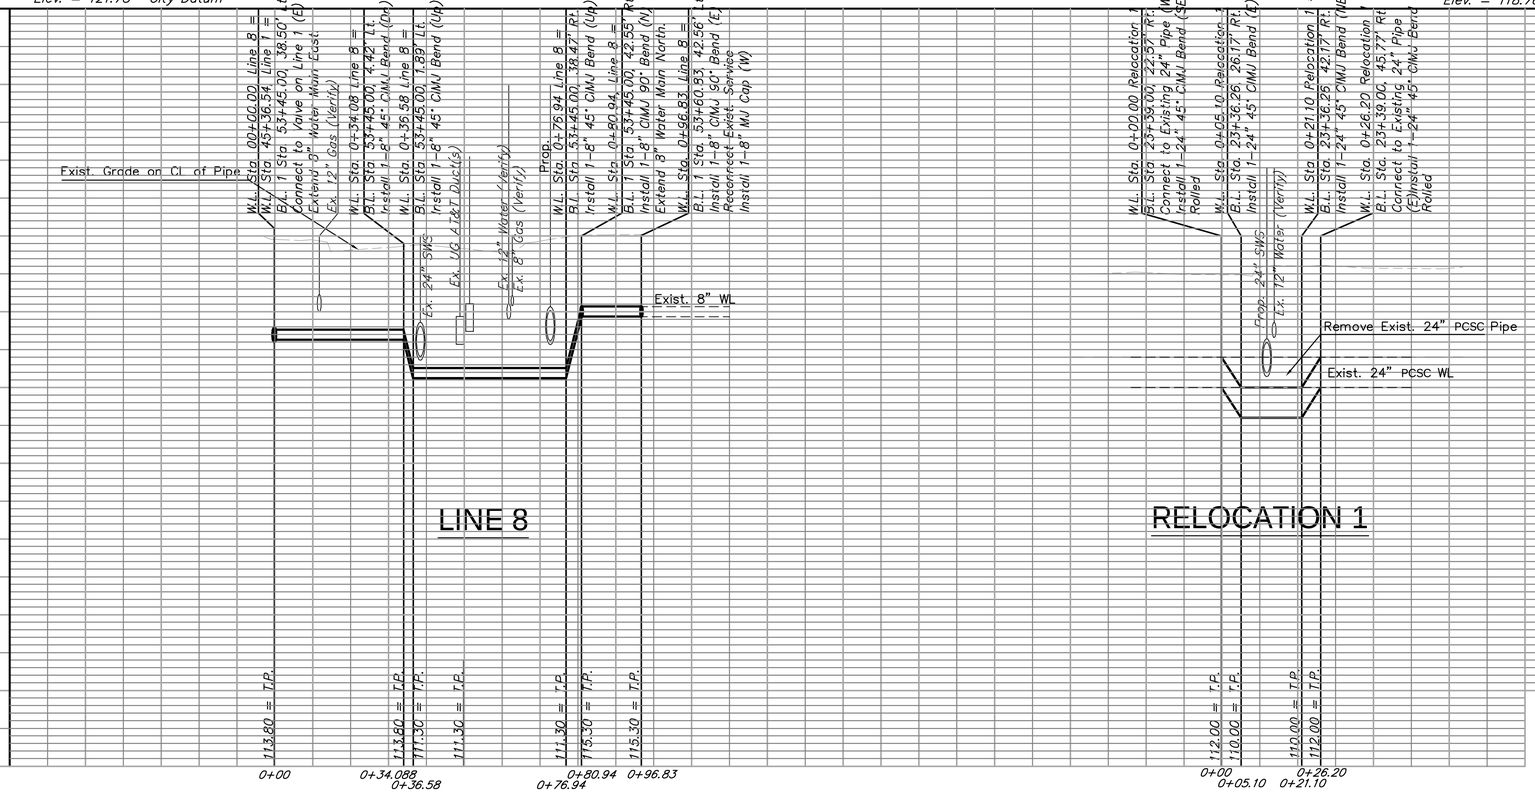

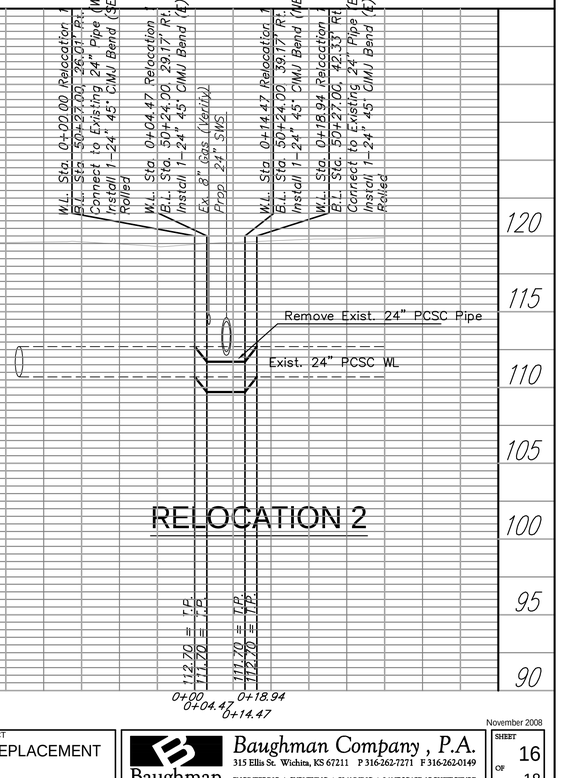

Drawing File: E:\Eng\West Street Paving New\Land\dwg\WtrBase — November 2008

Design: T. Aziere	Project No. 04-04-E860 CAPITAL IMPROVEMENT PROJECT
Drawn: Sonny	WEST STREET WATER MAIN REPLACEMENT
Approved: J. F. Bradley	Line 8
Scale: 1:20	WEST STREET, SOUTH OF MAPLE TO SOUTH OF CENTRAL

Baughman Company, P.A.
315 Ellis St. Wichita, KS 67211 P 316-262-7271 F 316-262-0149
ENGINEERING | SURVEYING | PLANNING | LANDSCAPE ARCHITECTURE