F:\Projects\Projects 3300-3399\3324E (Willow Creek East 2nd Addition)\Water\Water Base.dwg, WL 3 4, 4/3/2009 10:35:07 AM, RYAN_S

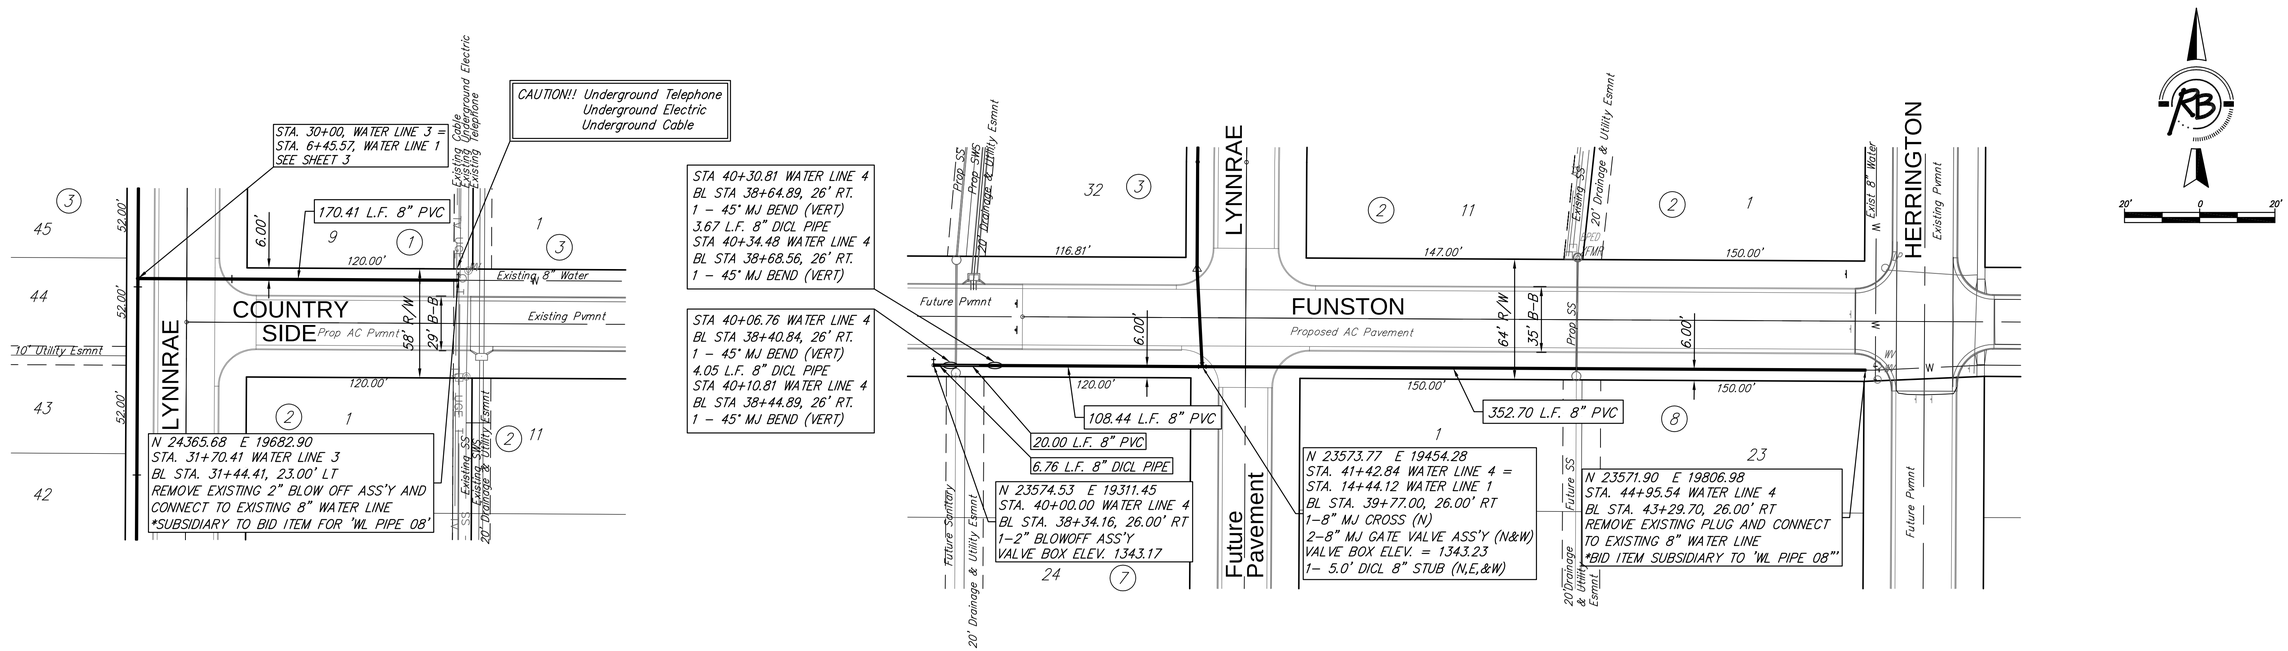

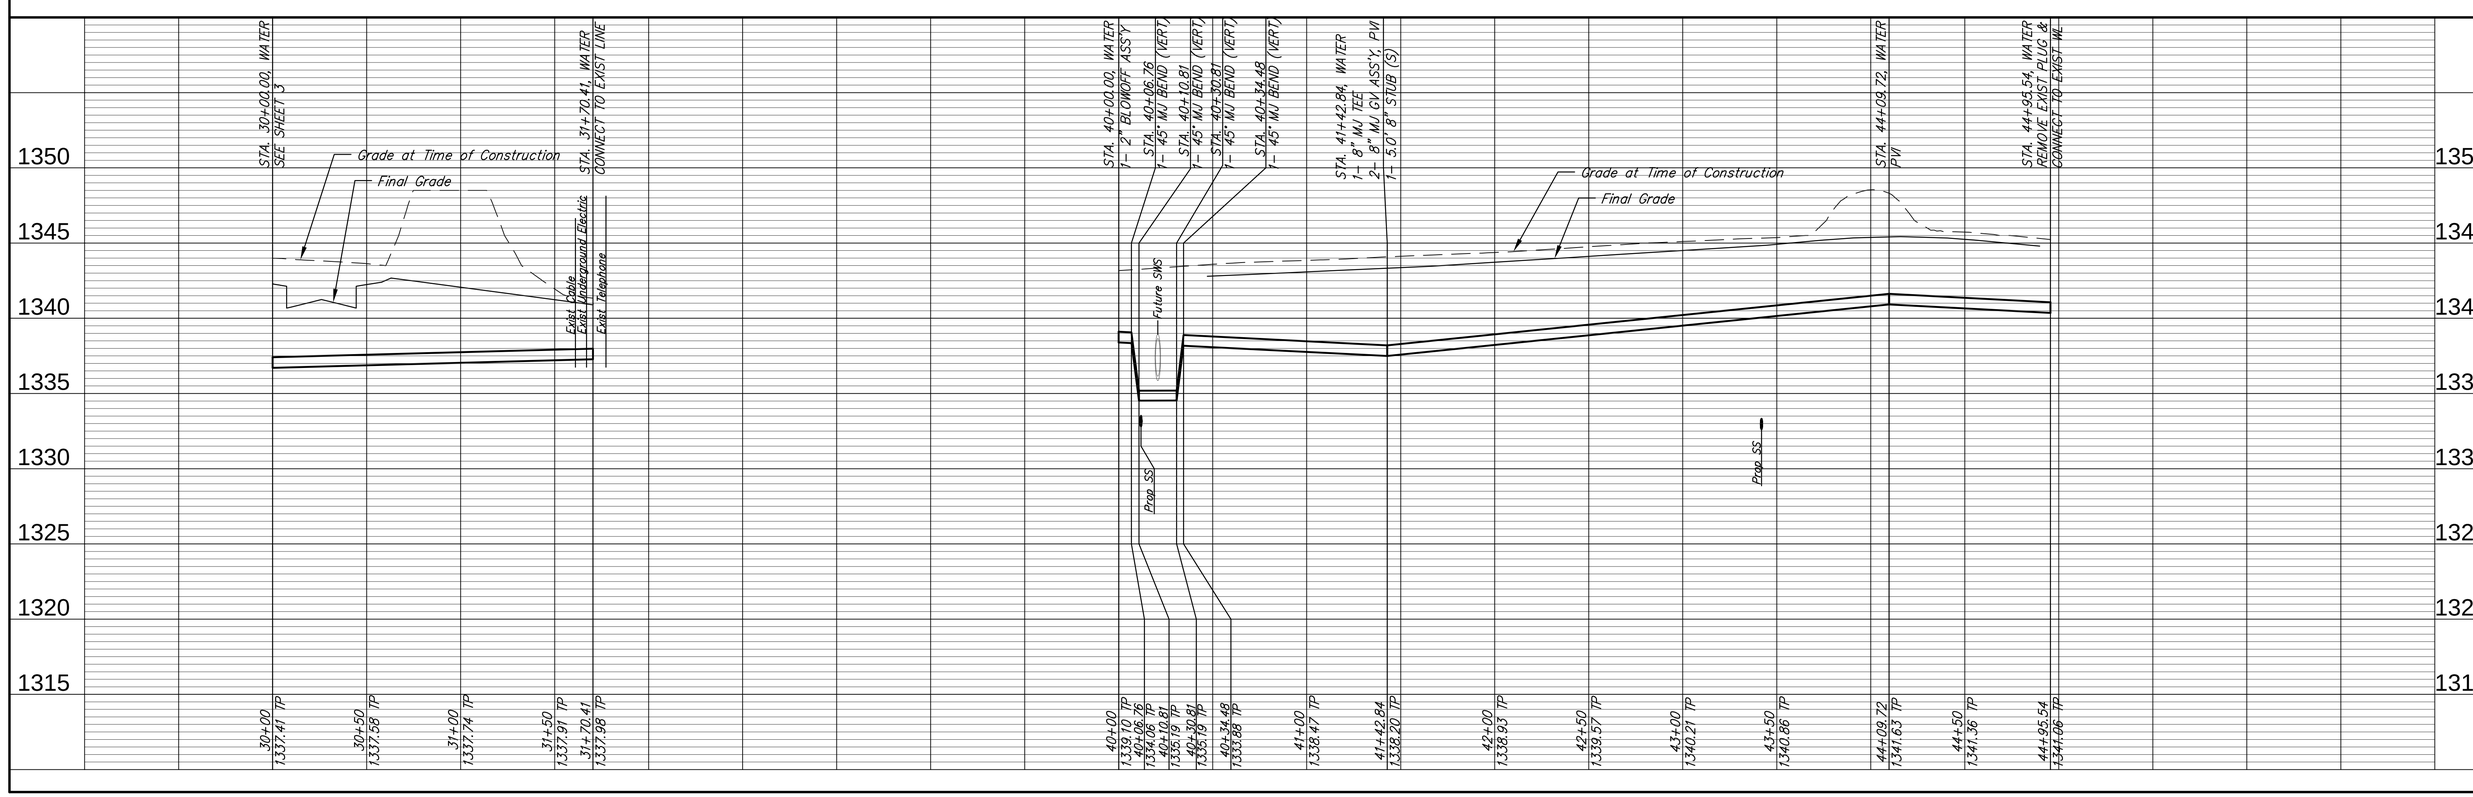

Ruggles & Bohm, P.A.
Engineering, Surveying, Land Planning
9300 W. Kellogg, Suite 100
Wichita, Kansas 67209
(316) 722-1000
(316) 264-6021 fax
E-mail: info@rbkansas.com
www.rbkansas.com

REVISED	
REVIEW	
DRAWN	RLS
DESIGN	AML
DATE	4/2/09
UTILITY	
PROJECT NUMBER	448-90407
DRAWING FILE	Water Base

WILLOWCREEK EAST 2ND ADDITION
WATER LINE 3 & 4
WICHITA KANSAS

RB JOB 3324E

SHEET 6 OF 16