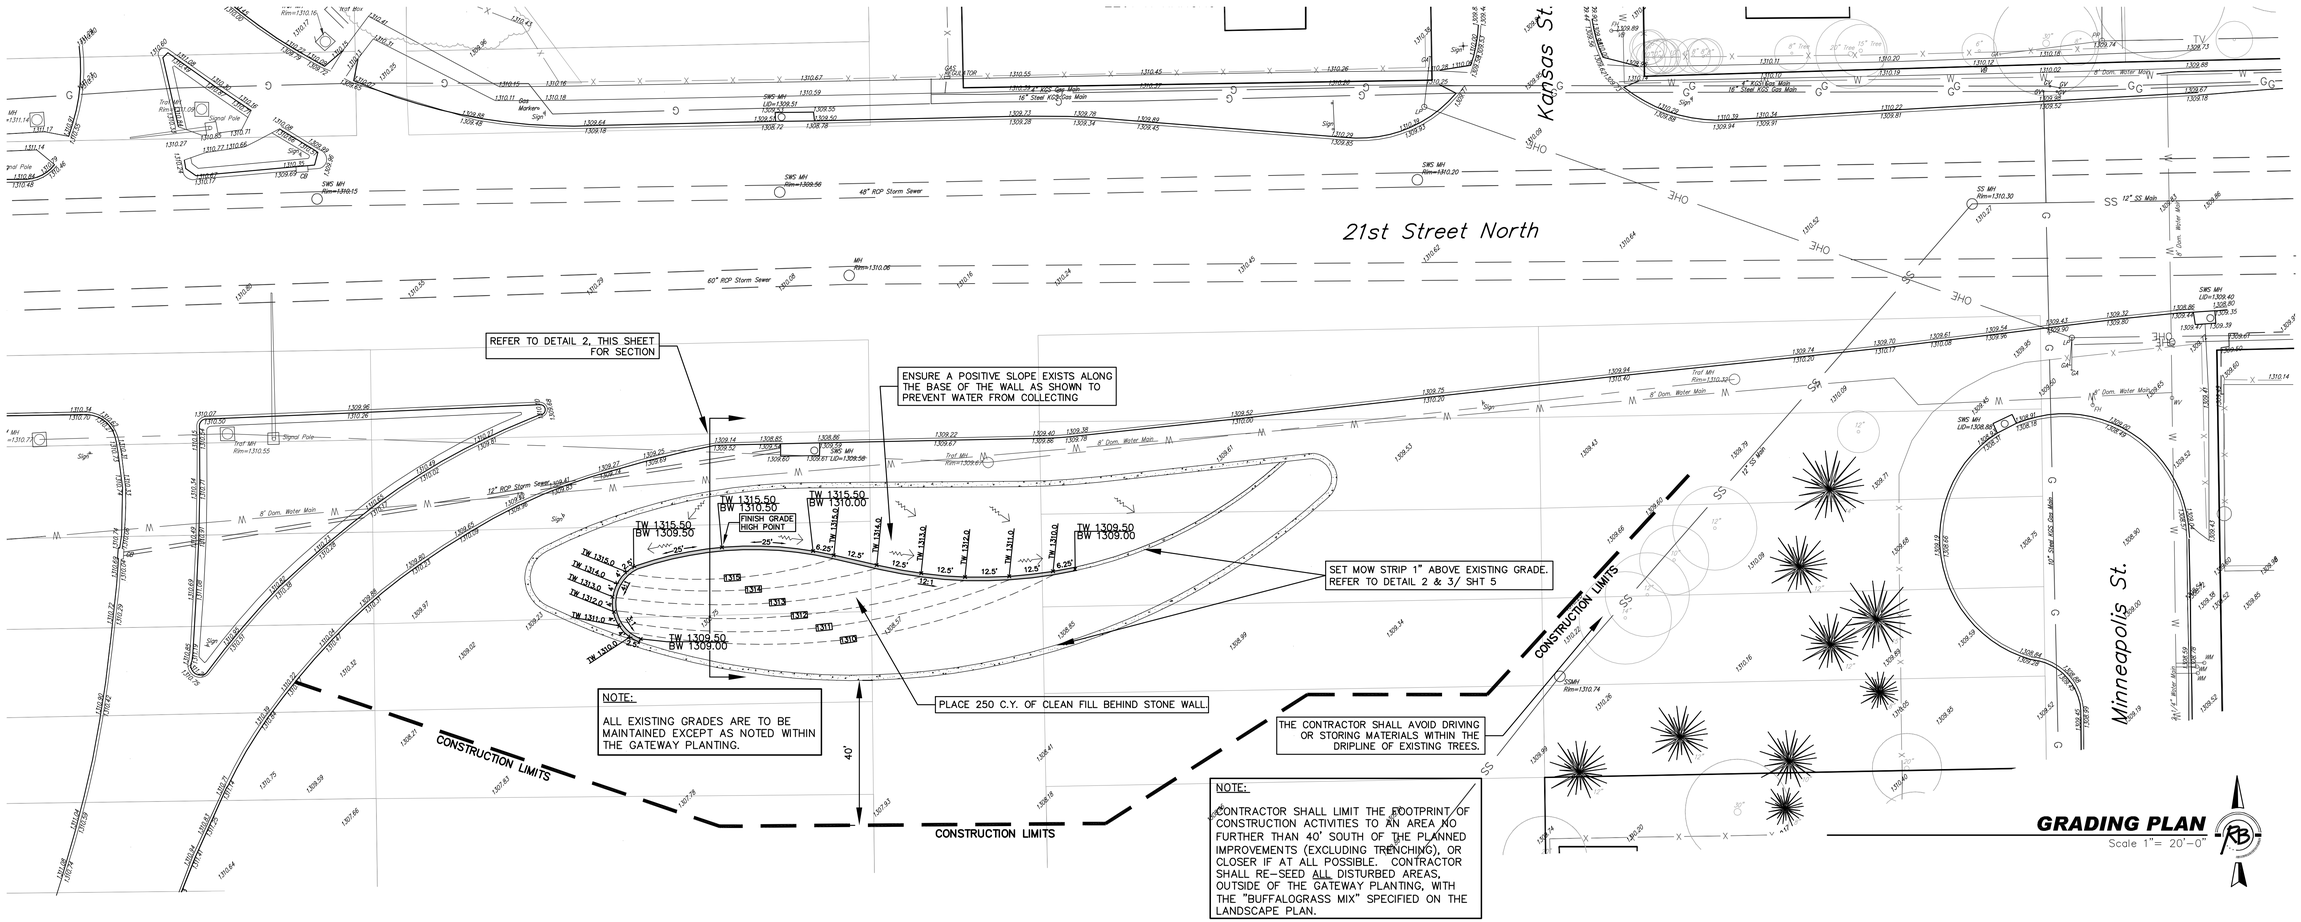

GRADING PLAN

Scale 1"= 20'-0"

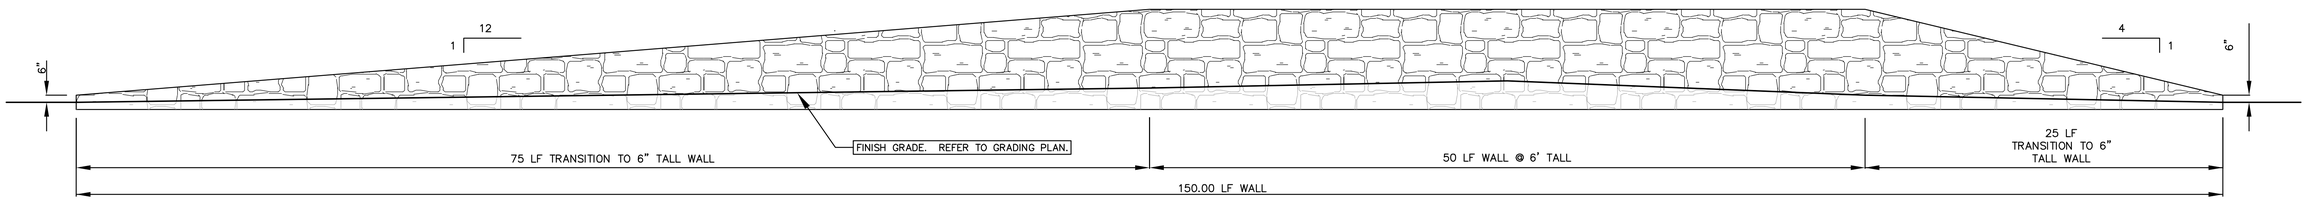

1 LIMESTONE RETAINING WALL ELEVATION

SCALE 1"= 5'-0"

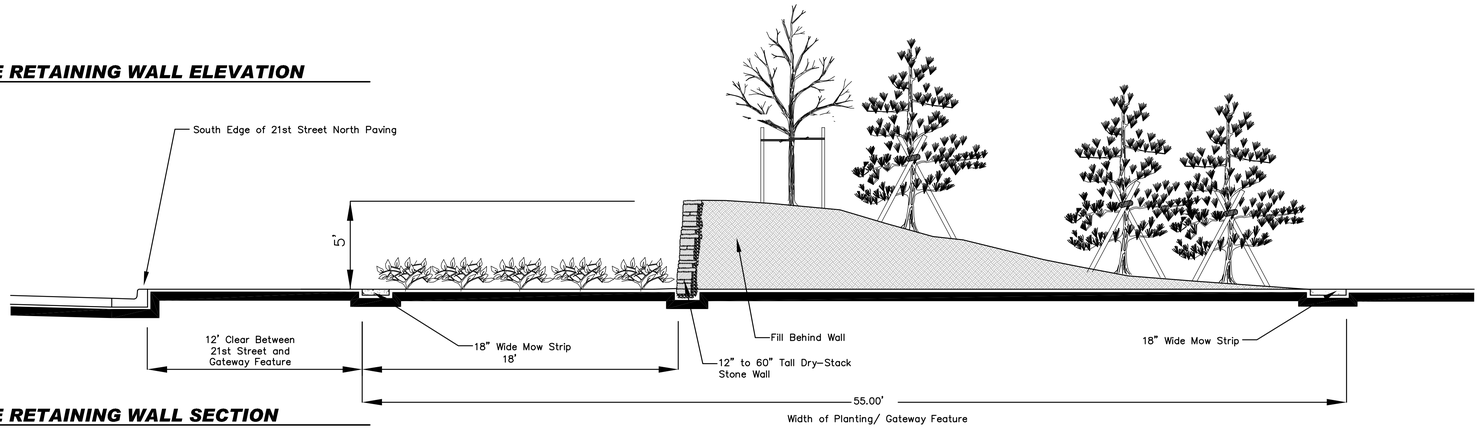

2 LIMESTONE RETAINING WALL SECTION

SCALE 1"= 5'-0"

BRENT D. THOMAS — LICENSED — 668 — 11.20.08 — LANDSCAPE ARCHITECT

21st STREET STREETSCAPE- I-135 TO GROVE

GATEWAY GRADING PLAN

WICHITA, KANSAS

Ruggles & Bohm, P.A.
Engineering, Surveying, Land Planning
924 North Main
Wichita, Kansas 67203
www.rbkansas.com
(316) 264-8008
(316) 264-4621 fax
E-mail: info@rbkansas.com

DESIGN	BDT
DRAWN	BDT
REVIEW	
UTILITY	
DATE	October 2008
RB JOB	3278H
SHEET	6 OF 16
DRAWING FILE	ENG BASE {LAYOUT}
PROJECT NUMBER	472-84728