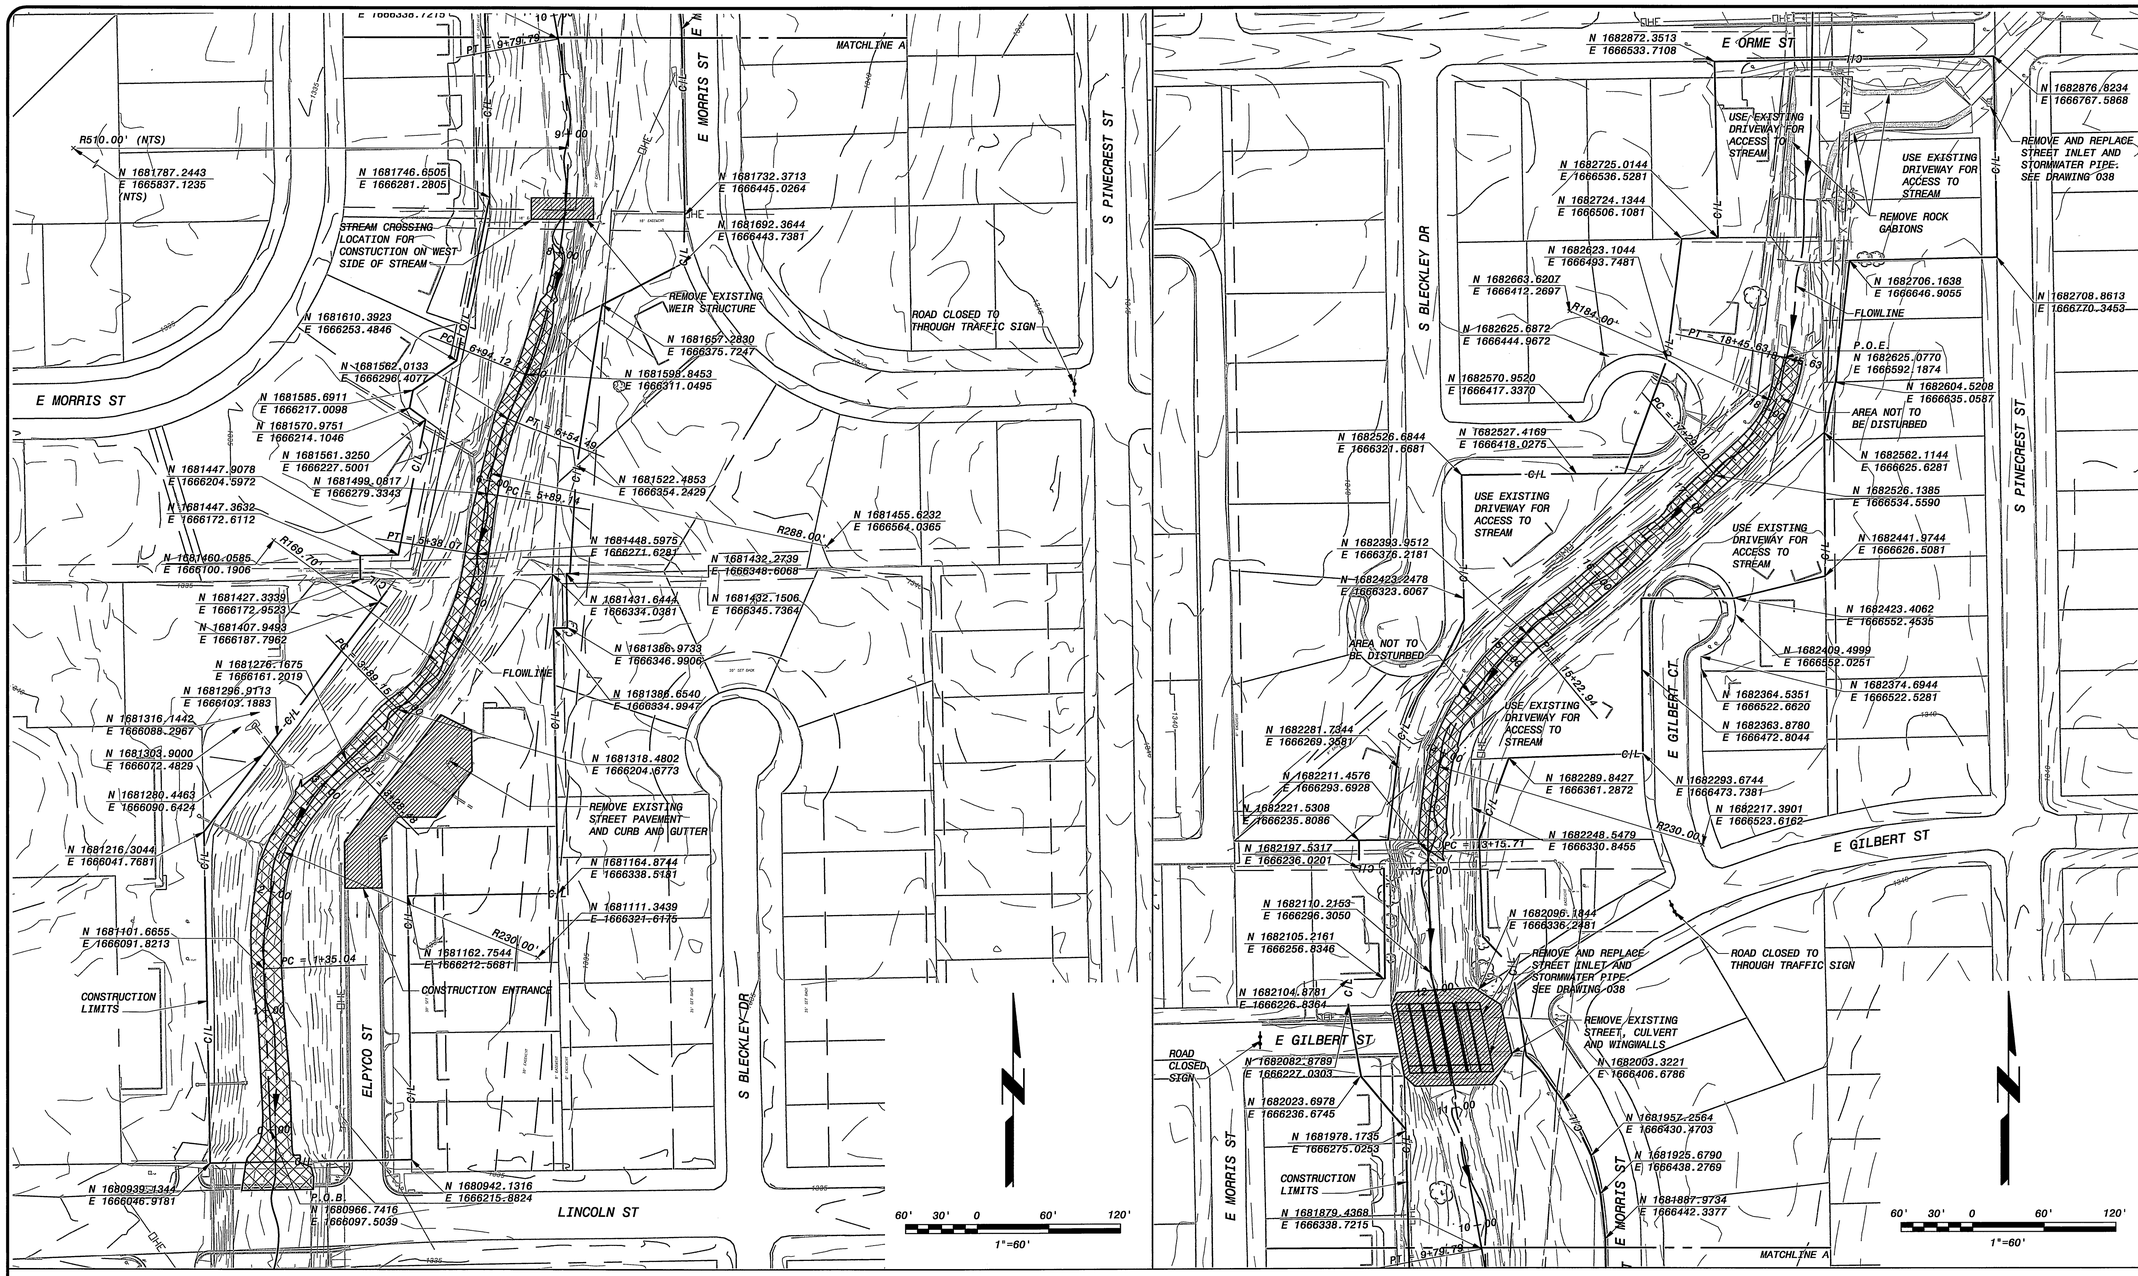

NOTE:

1. SEE CITY OF WICHITA & KDOT FOR DETAILS ON ROAD CLOSURE AND SIGN PLACEMENT.
2. CONTRACTOR SHALL INSTALL NO LESS THAN TWO BENCHMARKS IN THE VICINITY OF THE GILBERT STREET CULVERT NOT TO BE DISTURBED DURING CONSTRUCTION.

DATE	REVISIONS AND RECORD OF ISSUE	NO.	BY	CK	APP
03/13/09	FINAL - CONSTRUCTION SET	4	DEC		
2/13/08	100% SUBMITTAL	3	DEC		
8/31/07	70% SUBMITTAL - FOR REVIEW ONLY	1	DEC		

CYBNET ID: 143234-330-WR-C-T0000W4VP
WF: 014.dwg
SAVED: CD037033, 3/17/2009 8:26:54 AM
PLOTTED: CD037033, 3/17/2009 8:26:07 AM
USER: CD037033 | DWG VER: 1.34
XREF1: Andrew Smith Small Plan Sheet.dwg
XREF2: BVE_MKEC_topo all final.dwg
XREF3: ES_contours.dwg
XREF4: BV_1.dwg
XREF5:

ANDREW K. SMITH LICENSED PROFESSIONAL ENGINEER 17976 KANSAS
02-13-09

BLACK & VEATCH
Building a world of difference.
Black & Veatch Corporation
Kansas City, Missouri

DRY CREEK CHANNEL IMPROVEMENTS
WICHITA, KANSAS

LINCOLN TO ORME
CONSTRUCTION LIMITS, EASEMENTS AND DEMOLITION PLAN

DESIGNED: HMW
DETAILED: DEC
CHECKED: AKS
APPROVED:
DATE: 13 MAR 2009

0 1/2 1
IF THIS BAR DOES NOT MEASURE 1" THEN DRAWING IS NOT TO FULL SCALE

PROJECT NO.
143234

014
SHEET
14 OF 42

FD8000
DWR