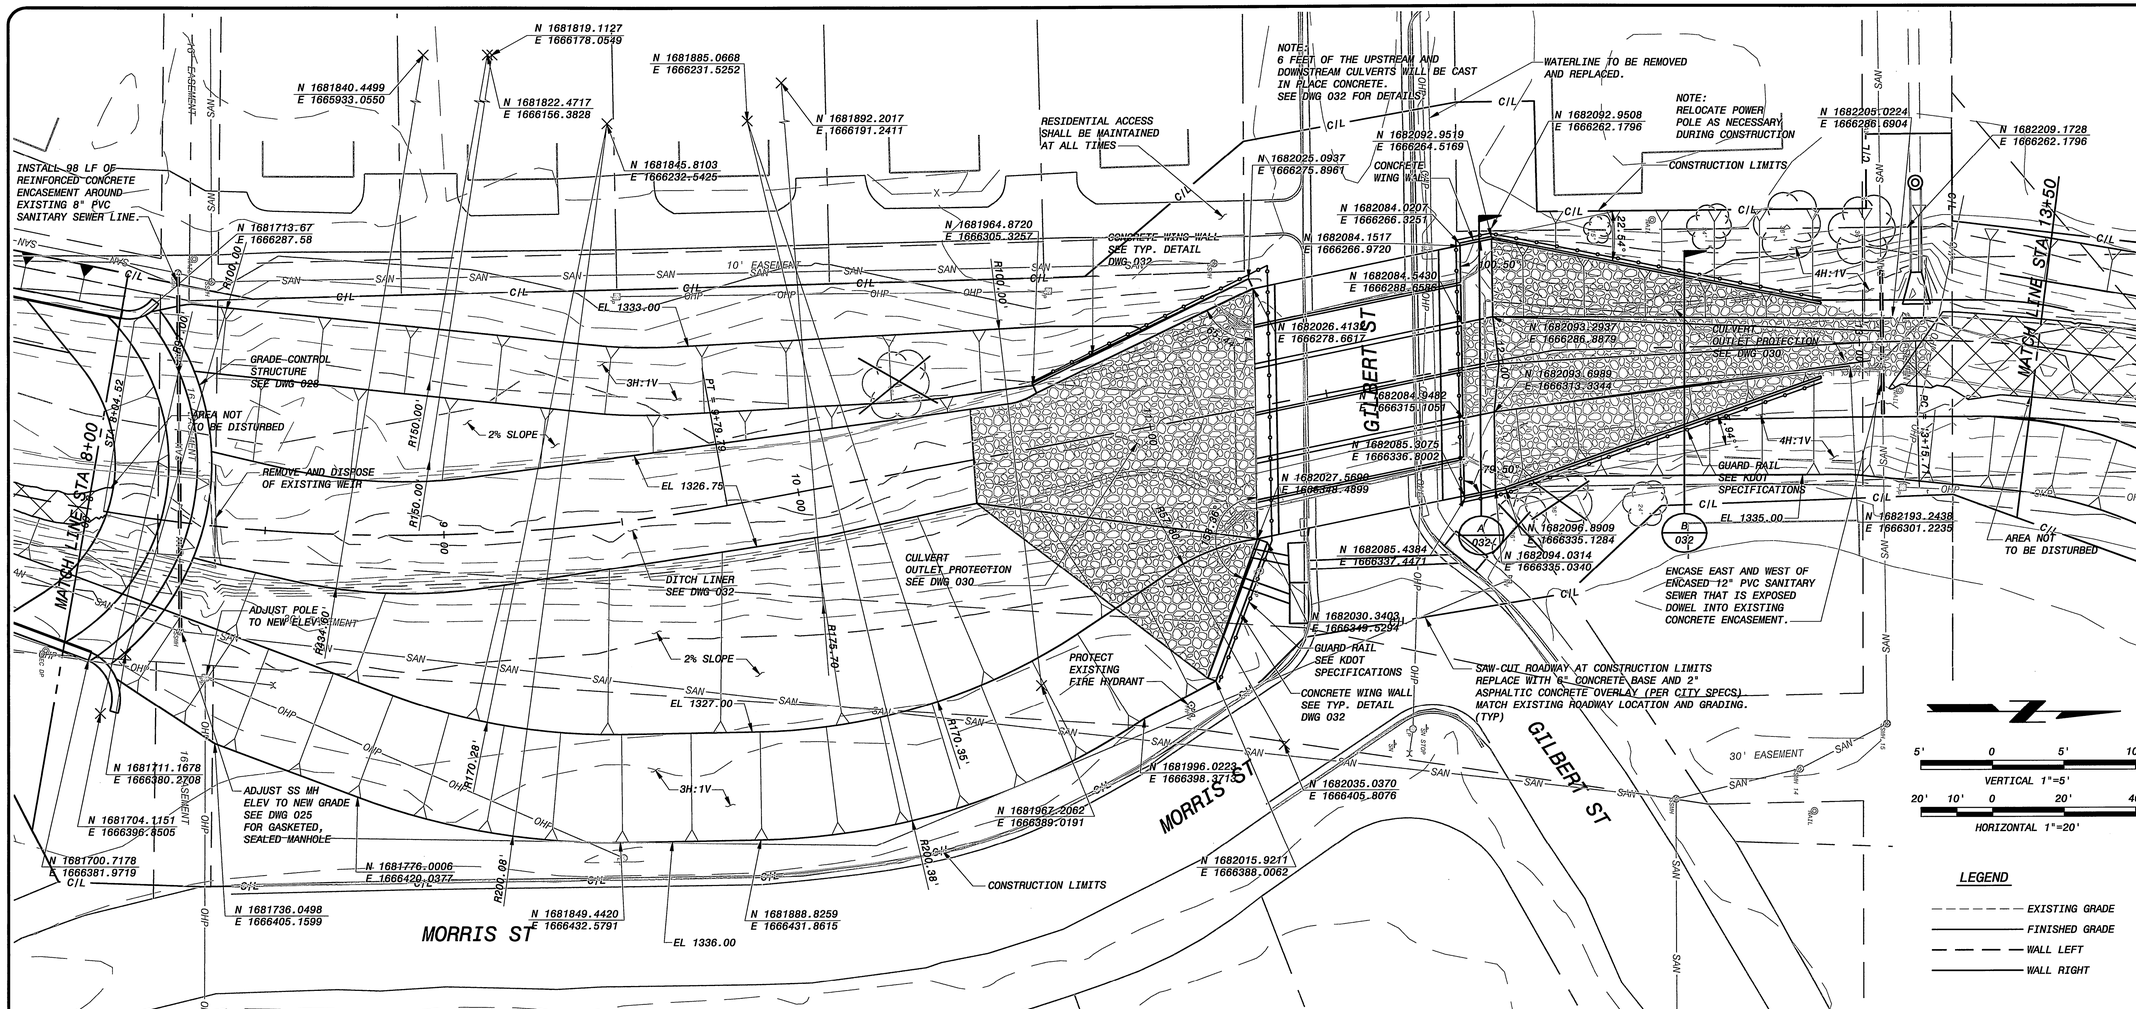

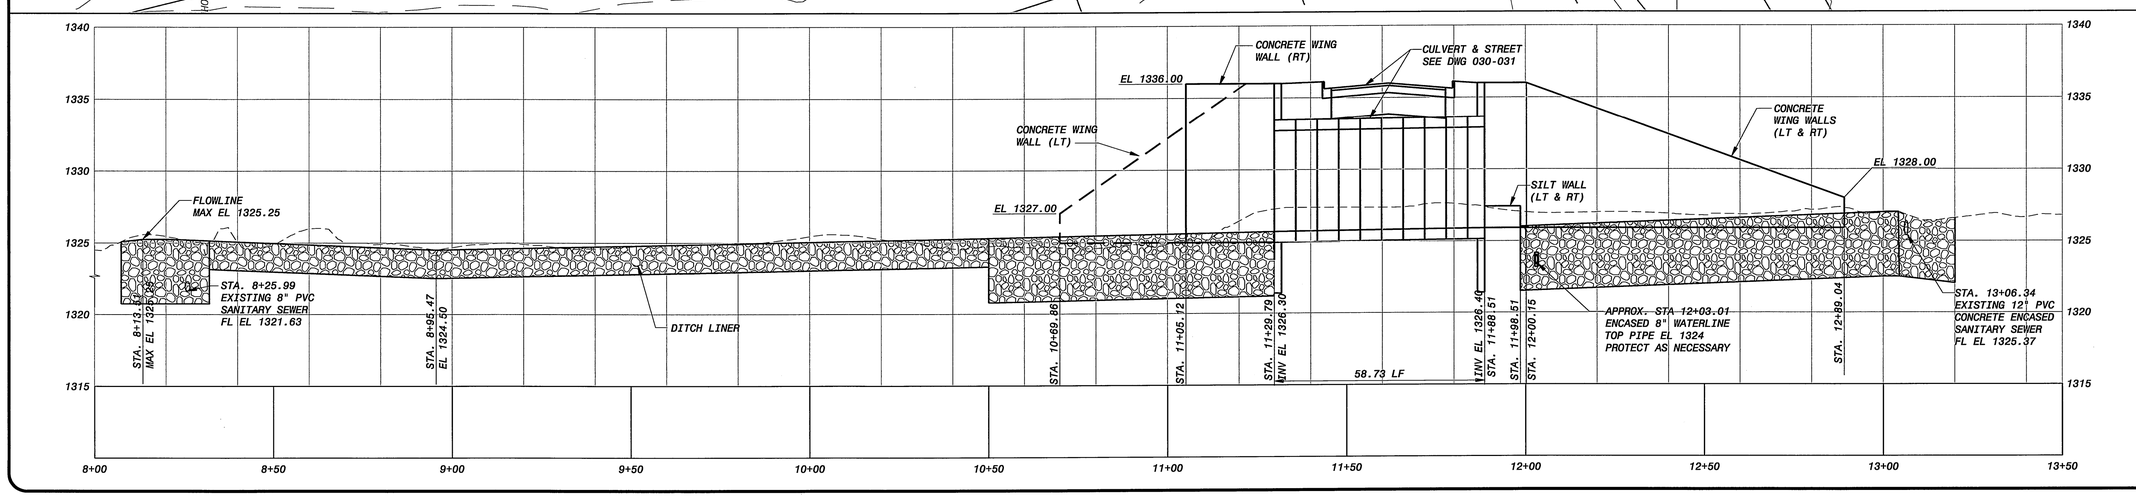

NO.	BY	CK	APP	DATE	REVISIONS AND RECORD OF ISSUE
4	DEC			03/13/09	FINAL - CONSTRUCTION SET
3	DEC			2/13/08	100% SUBMITTAL
2	DEC			11/21/07	90% SUBMITTAL - FOR REVIEW ONLY
1	DEC			8/31/07	70% SUBMITTAL - FOR REVIEW ONLY

CYGNET ID: 143234-320-WR-C-TOOOOPNGF
WF: 027.dwg
SAVED: C0037033, 4/3/2009 9:04:51 AM
PLOTTED: C0037033, 4/3/2009 9:06:19 AM
USER: C0037033
DWG VER: 1.38
XREF1: Andrew Smith Seal Plan Sheet.dwg
XREF2: BWE_MKEC_topo all final.dwg
XREF3: EG_contours.dwg
XREF4: BV_T.dwg
XREF5:

ANDREW K. SMITH LICENSED 17970 KANSAS PROFESSIONAL ENGINEER
04-03-09

BLACK & VEATCH
Building a world of difference.
Black & Veatch Corporation
Kansas City, Missouri

DRY CREEK CHANNEL IMPROVEMENTS
WICHITA, KANSAS

LINCOLN TO ORME
CULVERT PLAN AND PROFILE
STA 8+00 - 13+50

DESIGNED: HMW
DETAILED: DEC
CHECKED: AKS
APPROVED:
DATE: 03 APR 2009

0 1/2 1
IF THIS BAR DOES NOT MEASURE 1" THEN DRAWING IS NOT TO FULL SCALE

PROJECT NO. 143234

027
SHEET
27 OF 42

F06000
DWR