P:\Projects\Projects 3300-3399\3268E (Sierra Hills 2nd Addition)\Water Line 4, 6/23/2009 9:39:00 AM, KRL,2

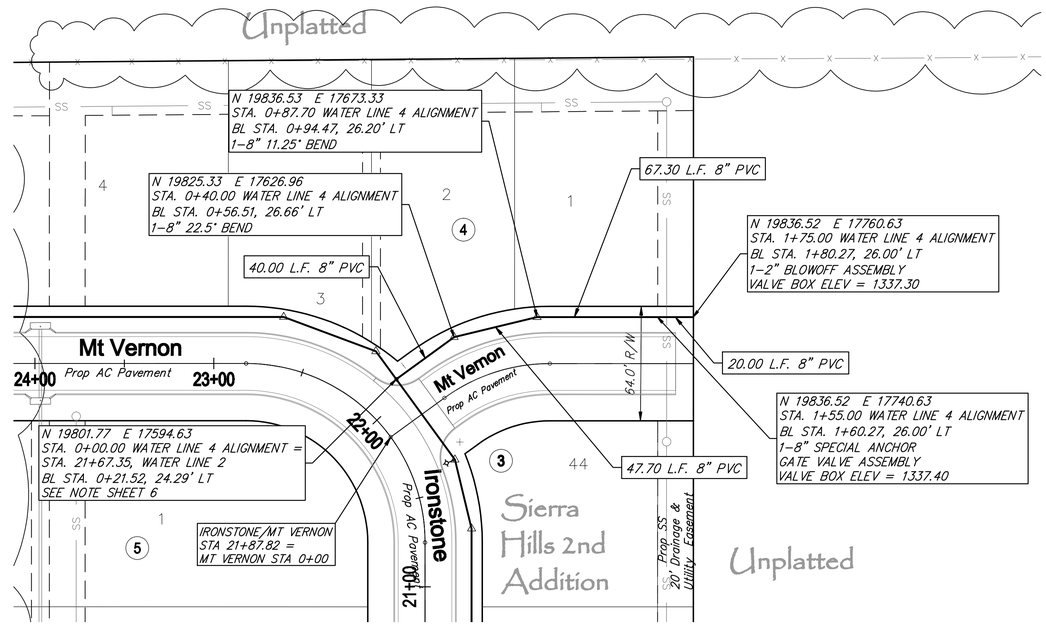

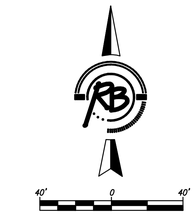

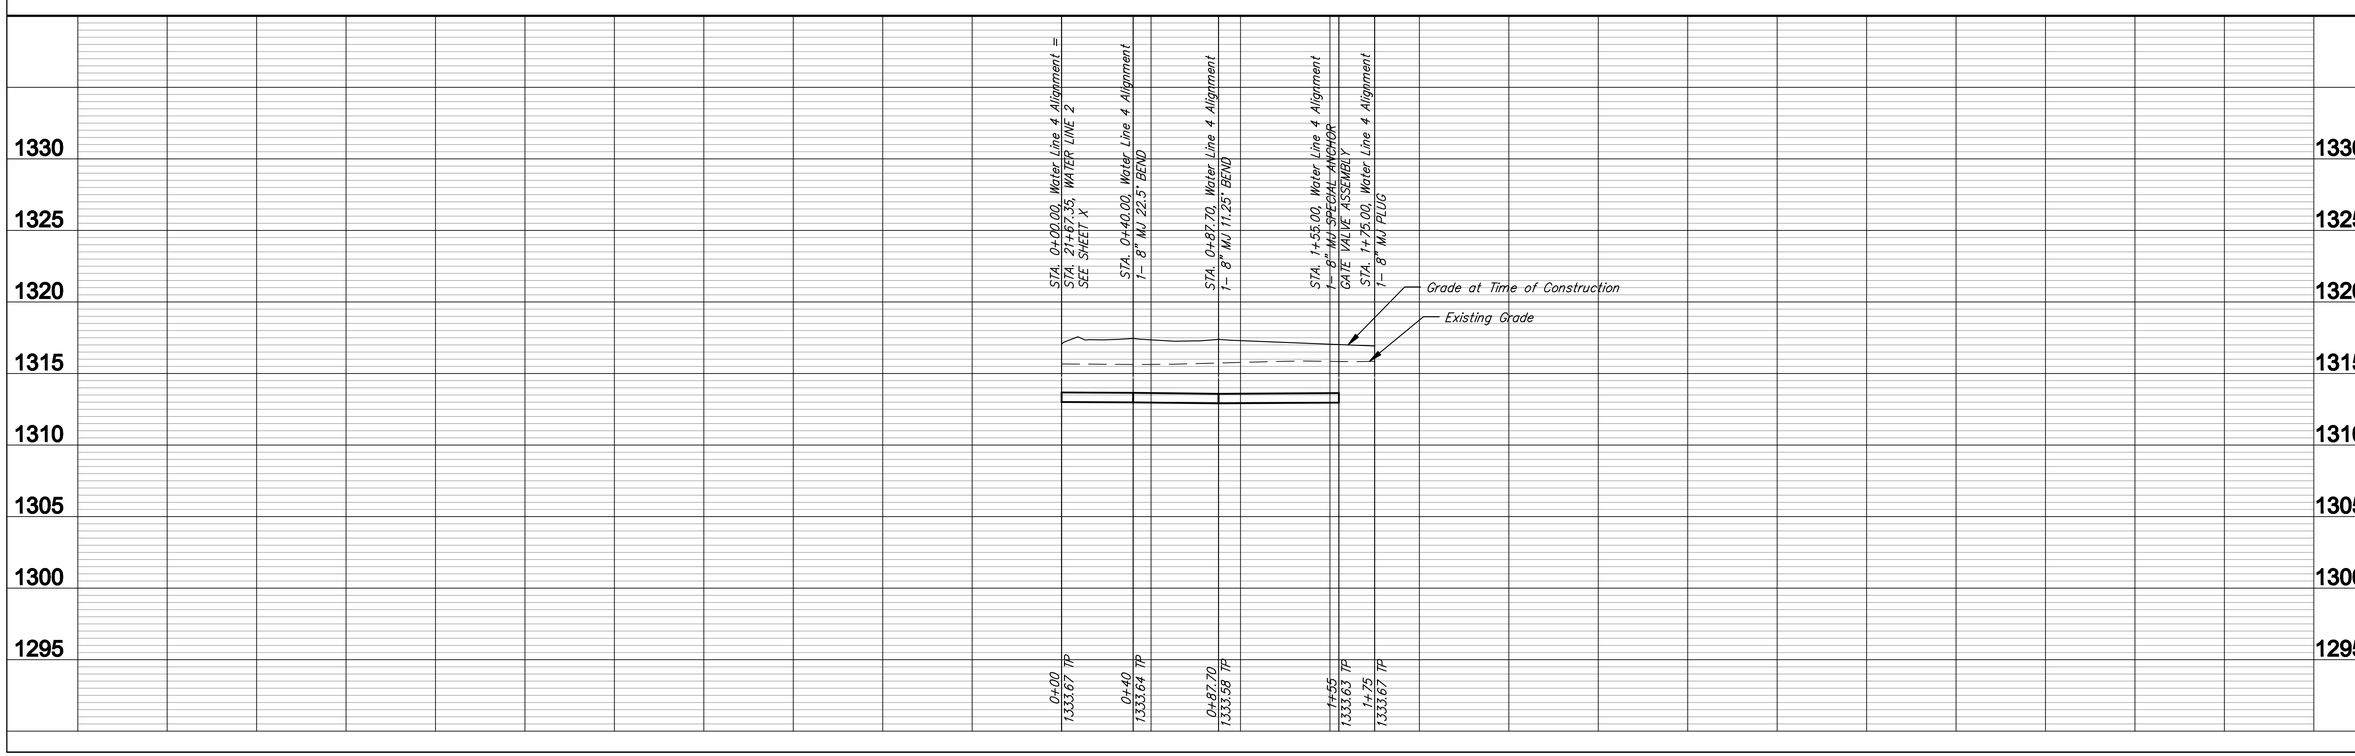

Rungkas & Bailey, P.A.
Engineering, Surveying, Land Planning
Phone (316) 262-2691
Fax (316) 262-1799
Wichita, Kansas 67202

DESIGNED EJG
DRAWN EJG
DATE July 10, 2008
VERIFIED ----

PROJECT NUMBER 448-90389
DRAWING FILE Water {Water Line 3}

WATER MAIN IMPROVEMENTS
Water Line 4
WICHITA, KANSAS

3268E