STATE	PROJECT NO.	YEAR	SHEET NO.	TOTAL SHEETS
KANSAS	87 N-0135-01	2005	28	137

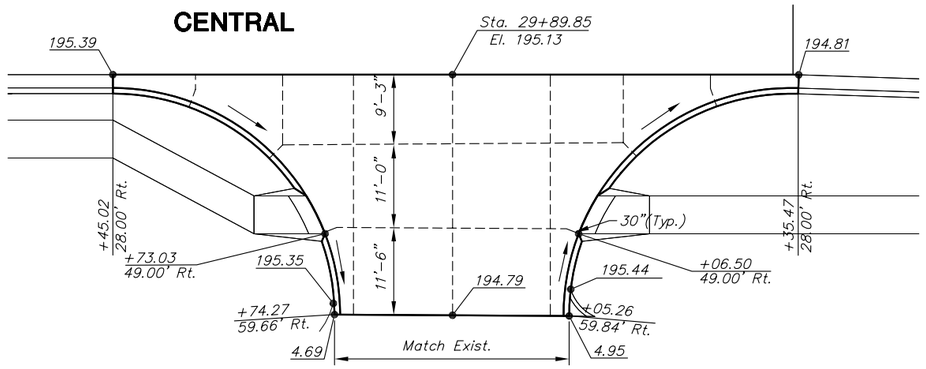

PARKWOOD, 28.00 RT.

Scale: 1"=10'

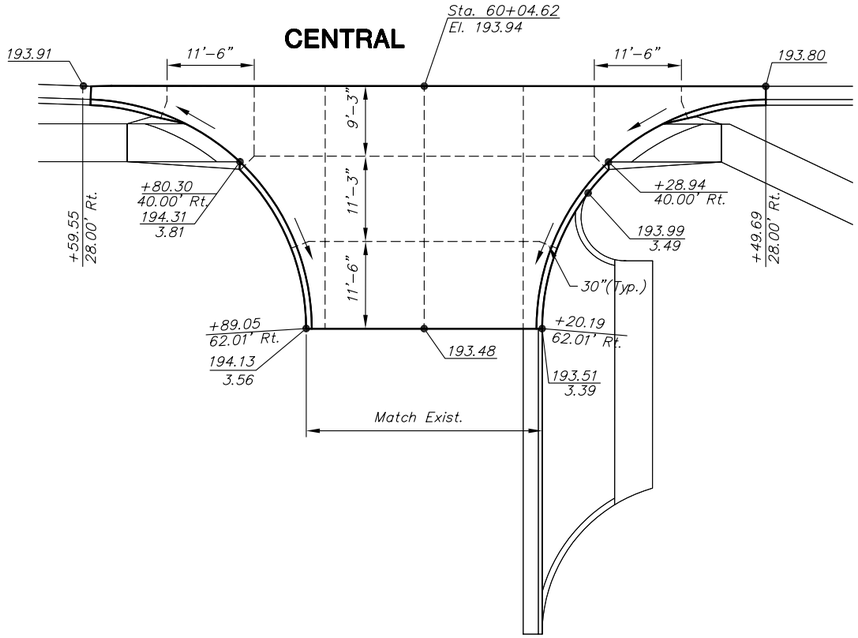

HILLCREST, 28.00 RT.

Scale: 1"=10'

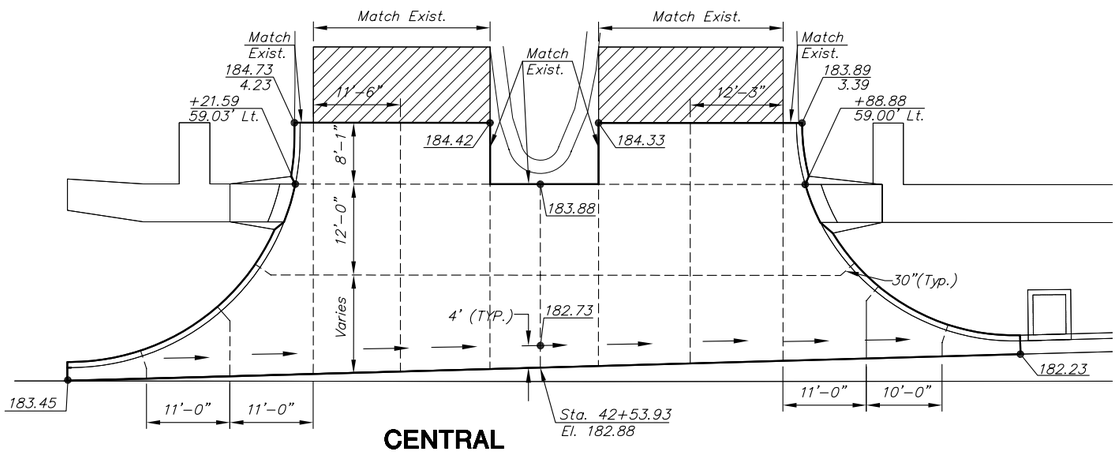

CARRIAGE PARKWAY, 28.00 LT.

Scale: 1"=10'

NOTE: Contractor shall verify elevations of match points prior to construction.

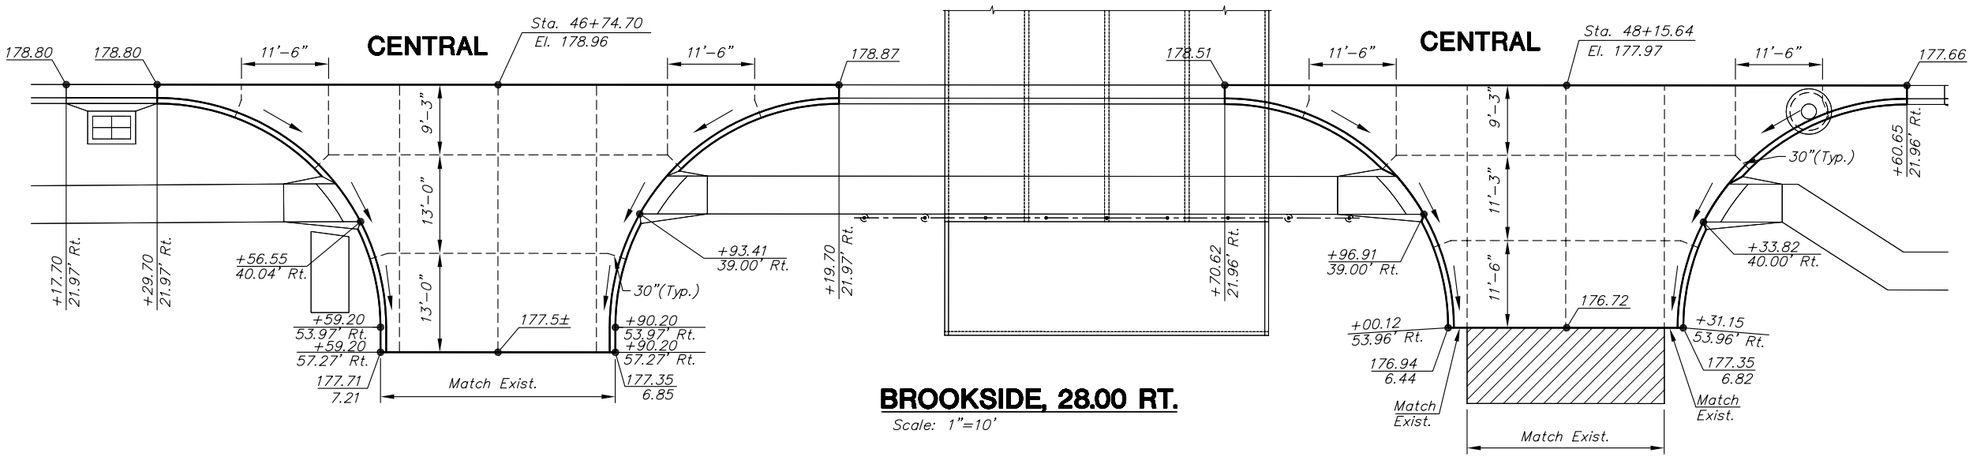

BROOKSIDE, 28.00 RT.

Scale: 1"=10'

LEGEND

- Sawed Joint
- Valley Gutter Flow Location
- 193.51 Spot Elevation
- 193.55 / 3.05 Back of Curb Elev. / Flow Line Elev.
- Asphalt Hook-up

H:\CIVIL\03149\dwg\pave\03149INT_2.dwg 02/27/2006 05:25:48 PM CST

KANSAS DEPARTMENT OF TRANSPORTATION

CENTRAL STREET IMPROVEMENTS
INTERSECTION DETAILS

PROJECT NO. 87 N-0135-01 SEDGWICK CO.

M K E C ENGINEERING CONSULTANTS, INC.
WICHITA, KANSAS

DESIGNED BY: JRA		CHECKED BY: JRA	
DRAWN BY: WNJ		DATE: DEC 05	SHEET 28 OF 137