STATE	PROJECT NO.	YEAR	SHEET NO.	SHEETS
KANSAS	87N-0135-01	2005	64	137

Notes:

Existing lines not remaining in service shall be abandoned in place or removed. All open ends of pipe shall be plugged. See Sh. No. 47.

Existing manhole conflicting with new construction shall be removed.

Manhole 1-1, and Manhole 1-4 shall be constructed with gasketed bolt down lids.

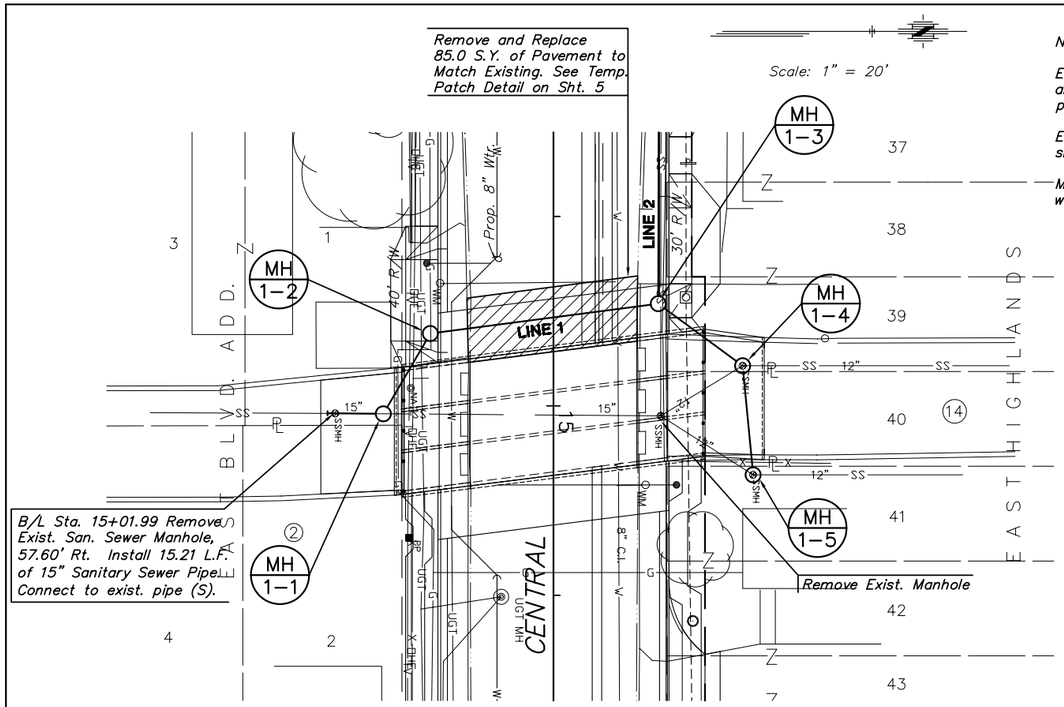

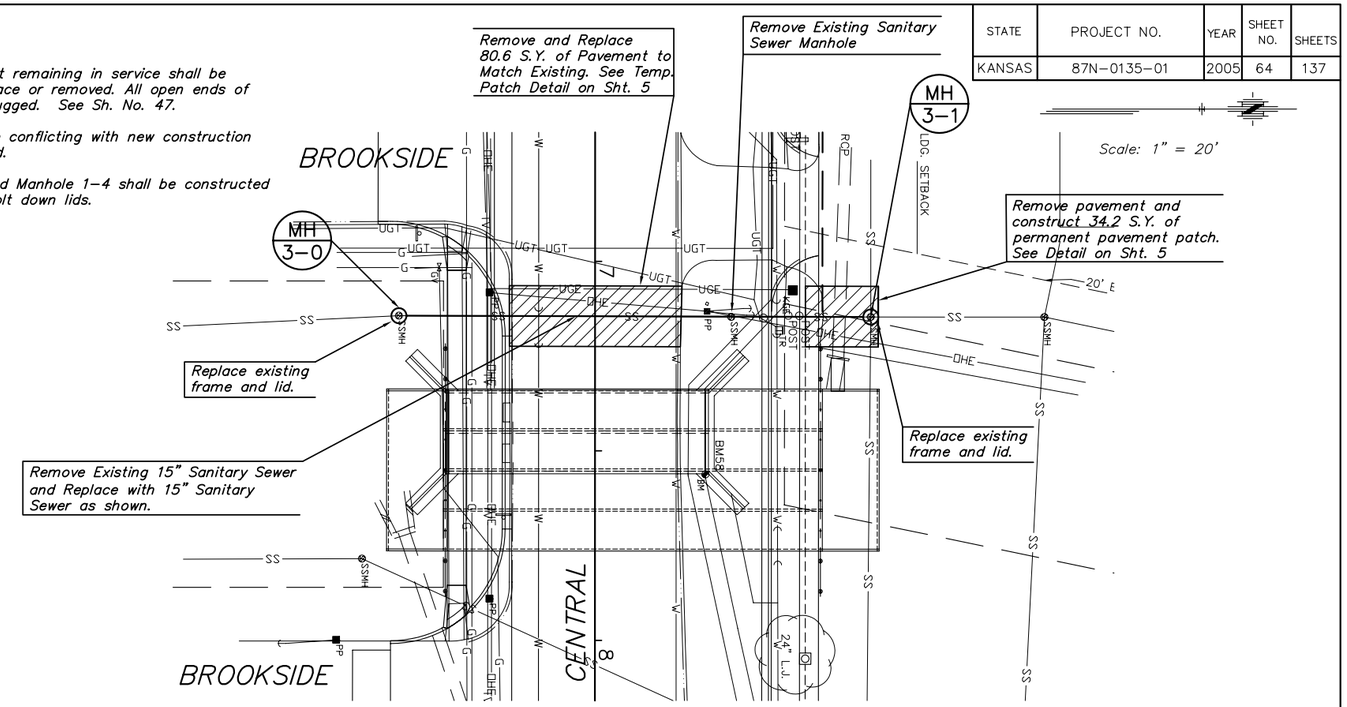

PLAN - LINE 1

SCALE: 1" = 20'

PLAN - LINE 3

SCALE: 1" = 20'

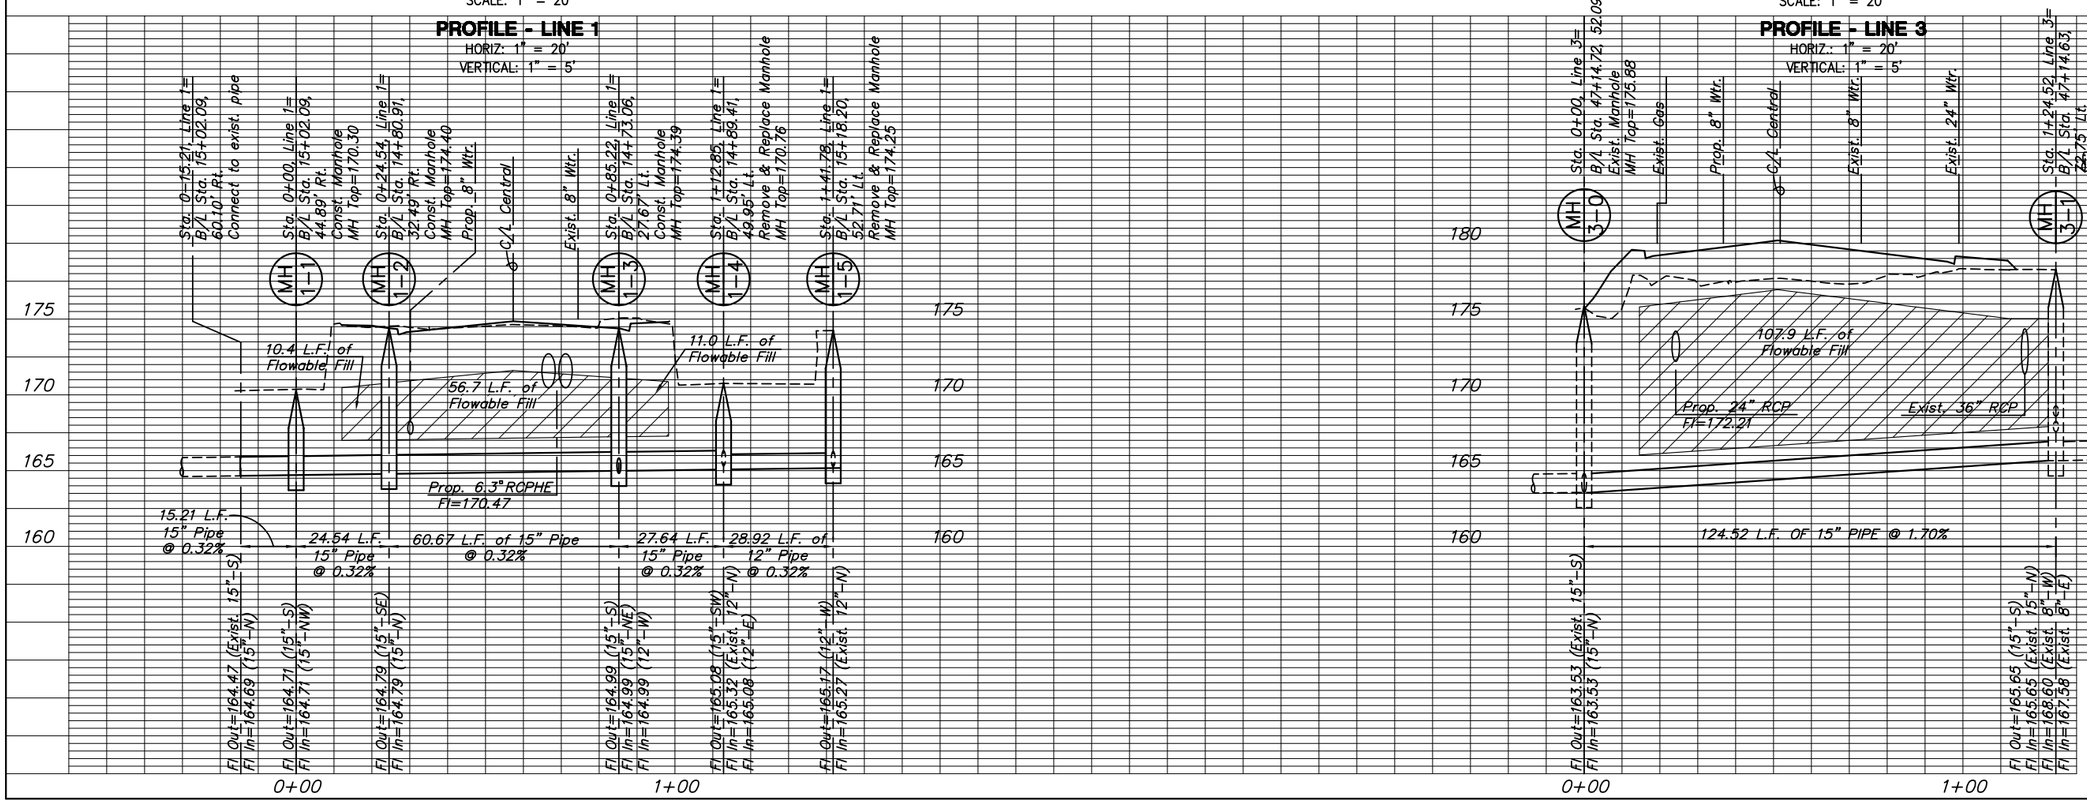

H:\CIVIL\03149\dwg\SAN\03149b01.dwg 1/13/2006 9:48:01 AM CST

KANSAS DEPARTMENT OF TRANSPORTATION

CENTRAL AVENUE
SANITARY SEWER PLANS
LINE 1 & LINE 3