STATE	PROJECT NO.	YEAR	SHEET NO.	SHEETS
KANSAS	87N-0135-01	2005	66	137

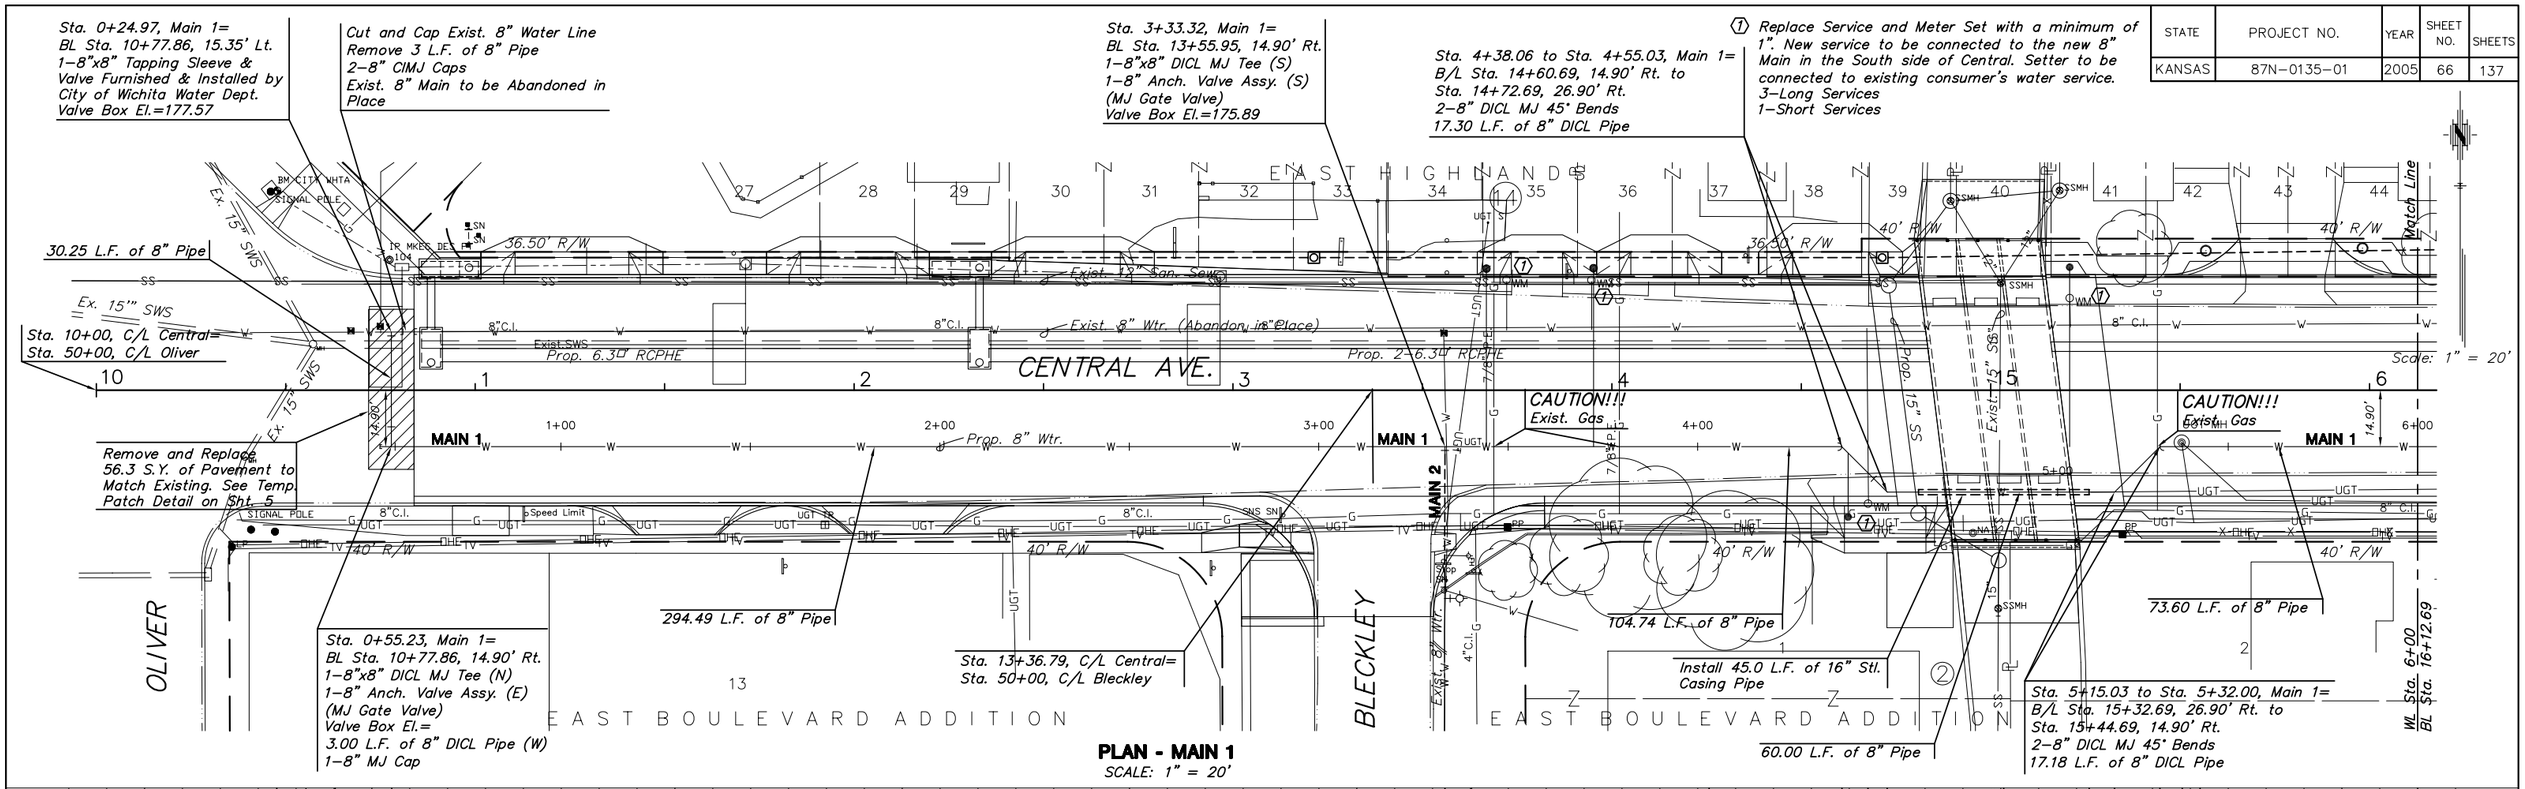

PLAN - MAIN 1

SCALE: 1" = 20'

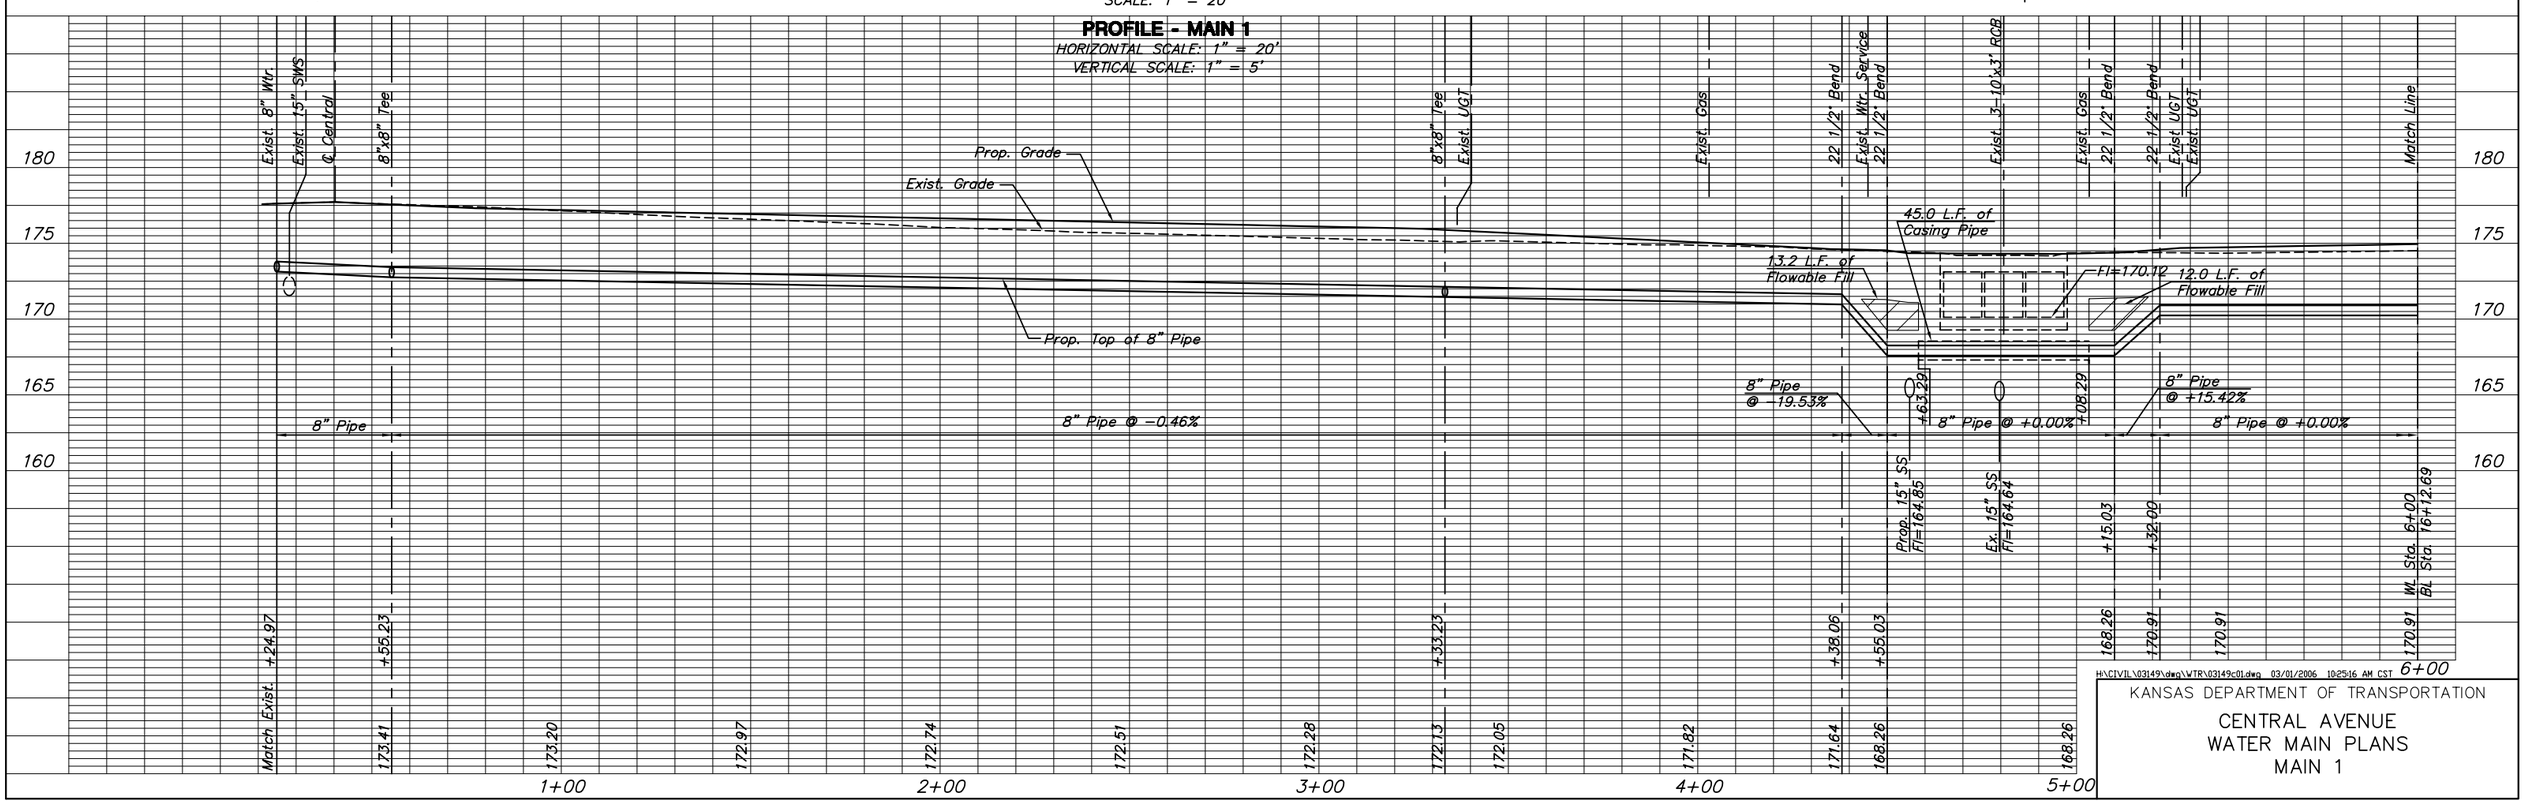

H:\CIVIL\03149\dwg\WTR\03149c01.dwg 03/01/2006 10:25:16 AM CST

KANSAS DEPARTMENT OF TRANSPORTATION

CENTRAL AVENUE
WATER MAIN PLANS
MAIN 1