STATE	PROJECT NO.	YEAR	SHEET NO.	SHEETS
KANSAS	87N-0135-01	2005	77	137

Scale: 1" = 20'

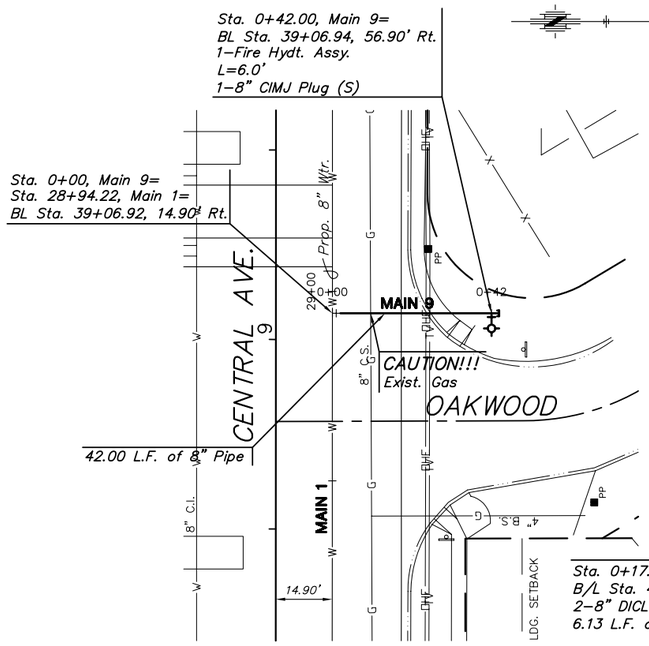

PLAN - MAIN 9
SCALE: 1" = 20'

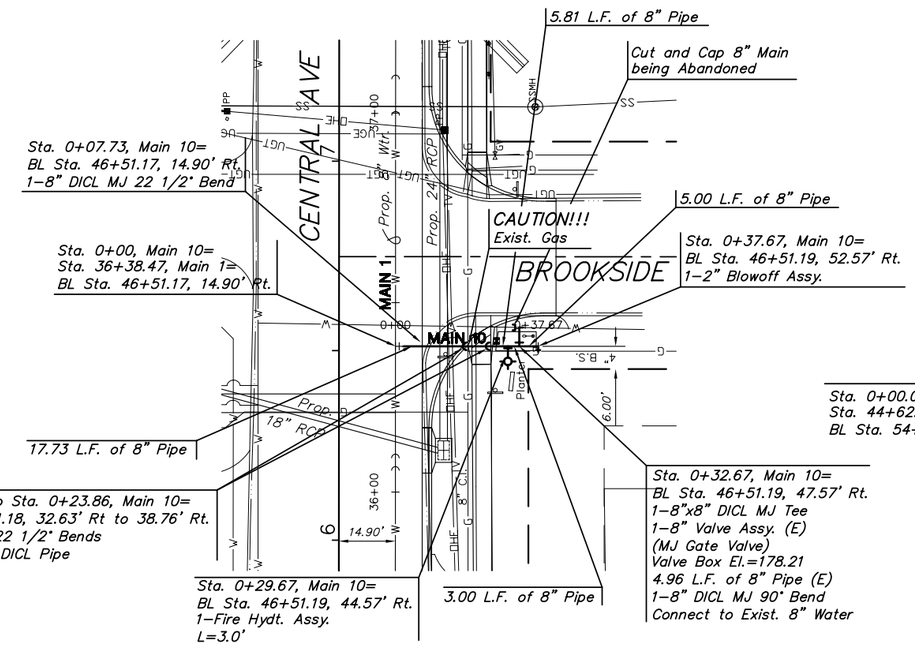

PLAN - MAIN 10
SCALE: 1" = 20'

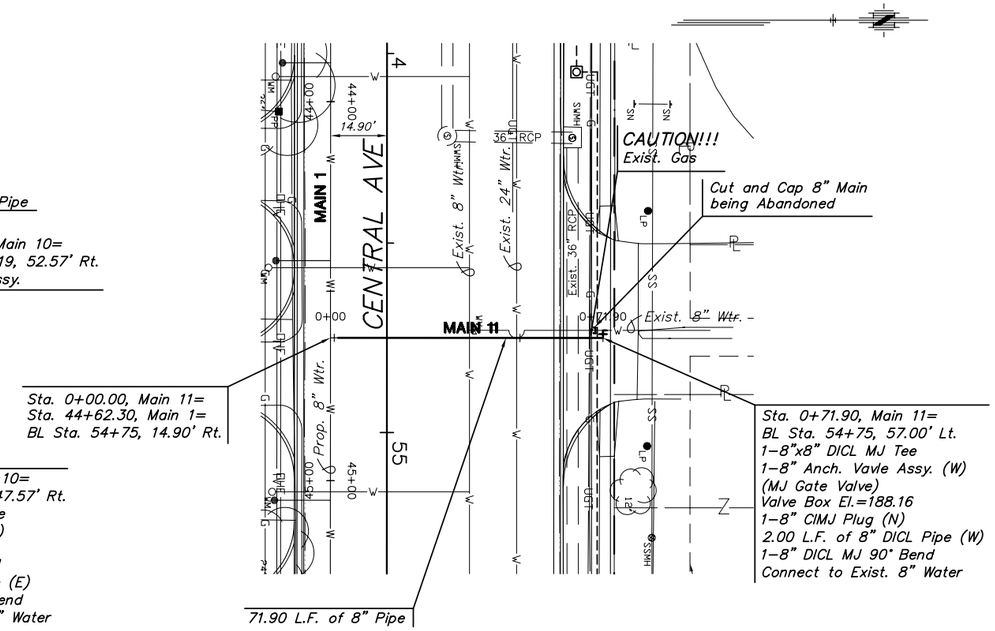

PLAN - MAIN 11
SCALE: 1" = 20'

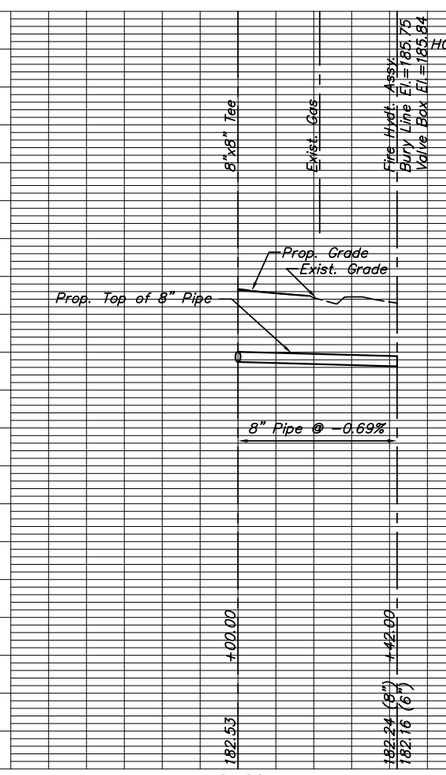

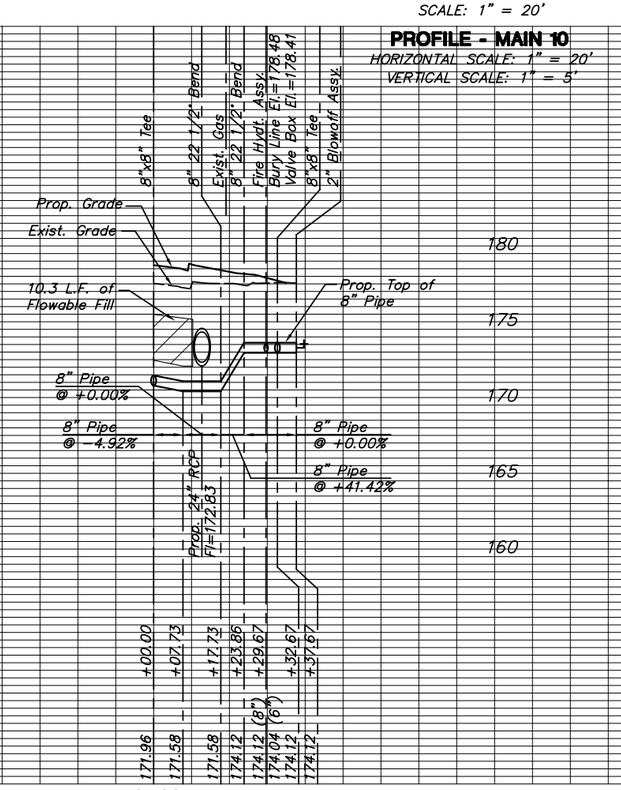

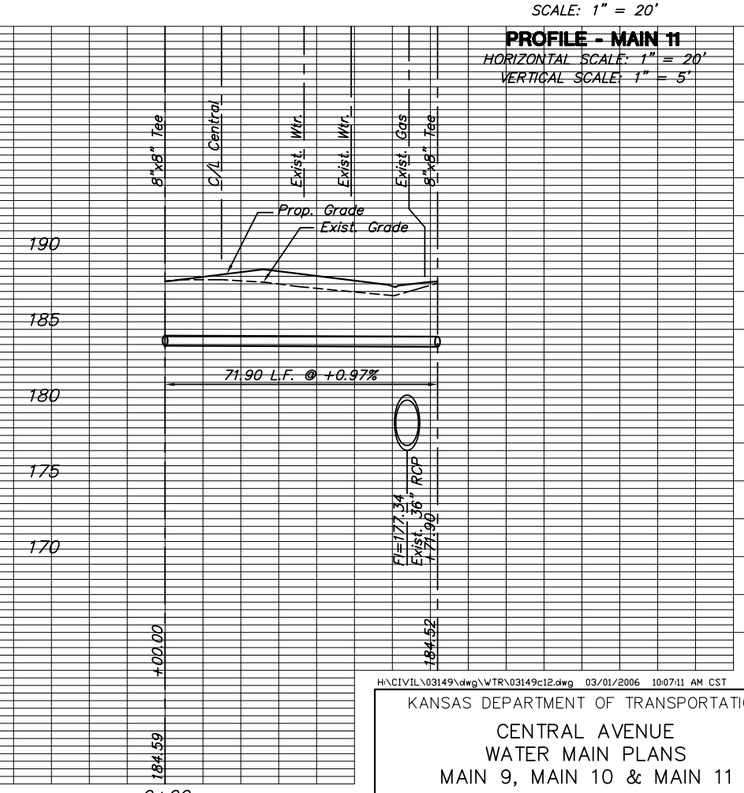

H:\CIVIL\03149\dwg\WTR\03149c12.dwg 03/01/2006 10:07:11 AM CST

KANSAS DEPARTMENT OF TRANSPORTATION

CENTRAL AVENUE
WATER MAIN PLANS
MAIN 9, MAIN 10 & MAIN 11