P:\Projects\Projects 2000-2999\2432 (Belle Chase 2nd Addition)\Engineering Base.dwg, BMS LINE 1, 2/5/2009 10:05:24 AM, eric_g

Belle Chase 2nd Addition

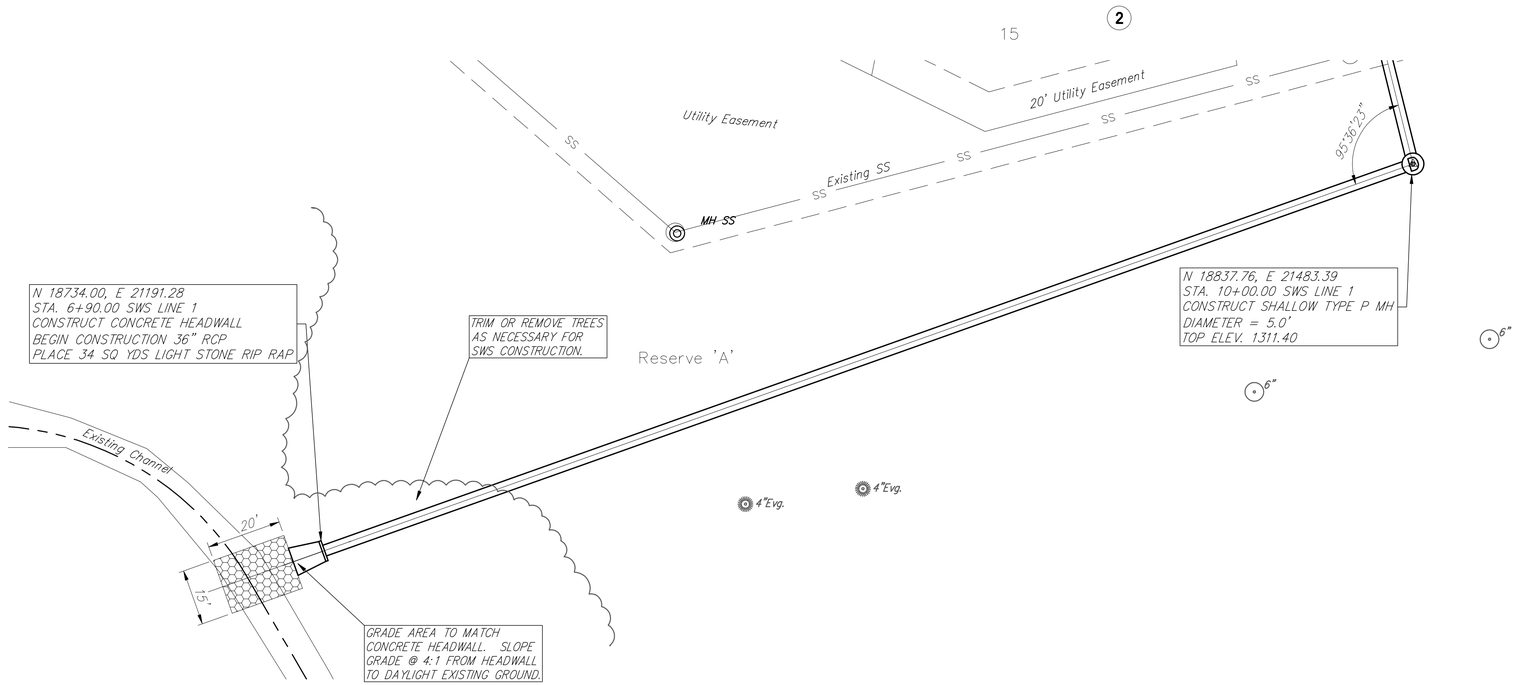

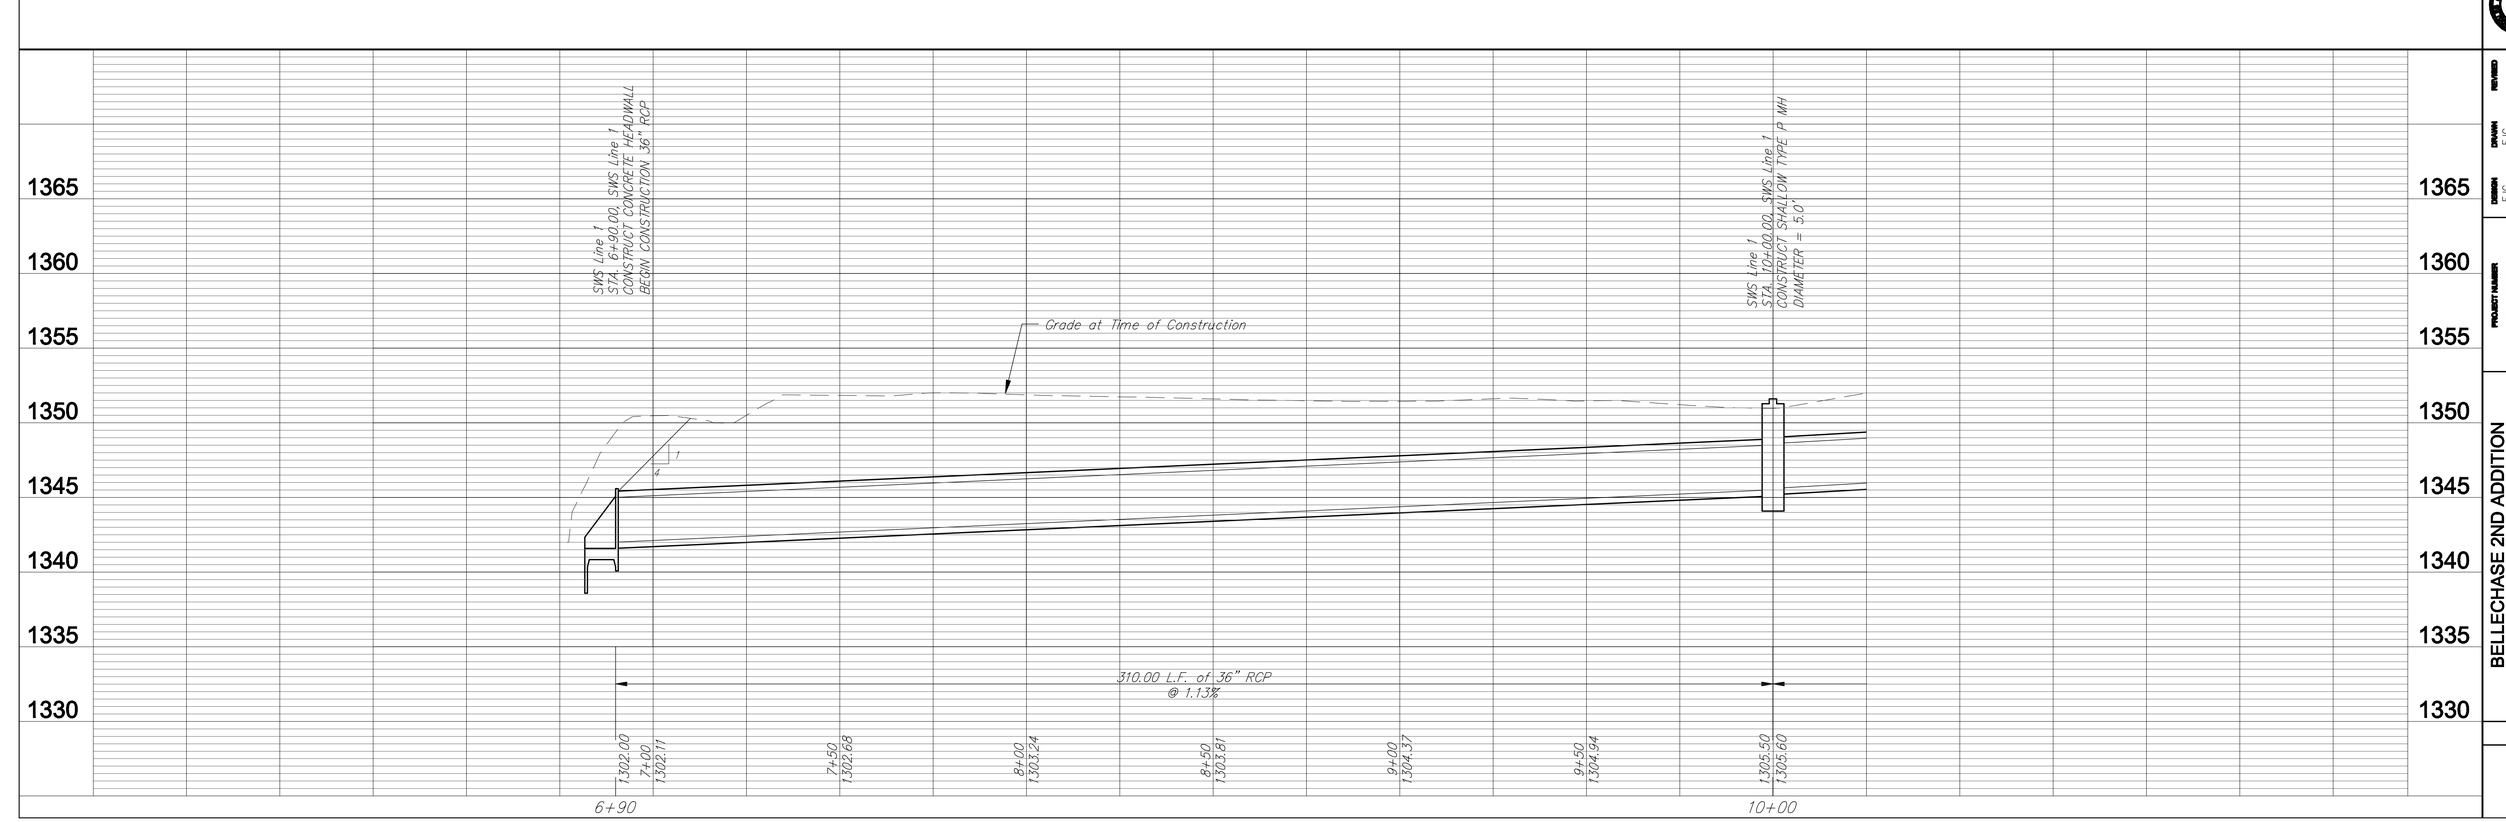

Ruggles & Bohm, P.A.
Engineering Surveying Land Planning
(316) 262-2691
(316) 262-1149
Wichita, Kansas 67202

REVISED
DRAWN EJG
DATE Feb. 5, 2009
REVIEW Nov. 19, 2008
DESIGN EJG
UTILITY

PROJECT NUMBER 468--84552
DRAWING FILE Engineering Base (SWS LINE 1)

BELLECHASE 2ND ADDITION
STORM SEWER LINE 1
WICHITA, KANSAS

FB 3243E

SHEET 5 OF 22