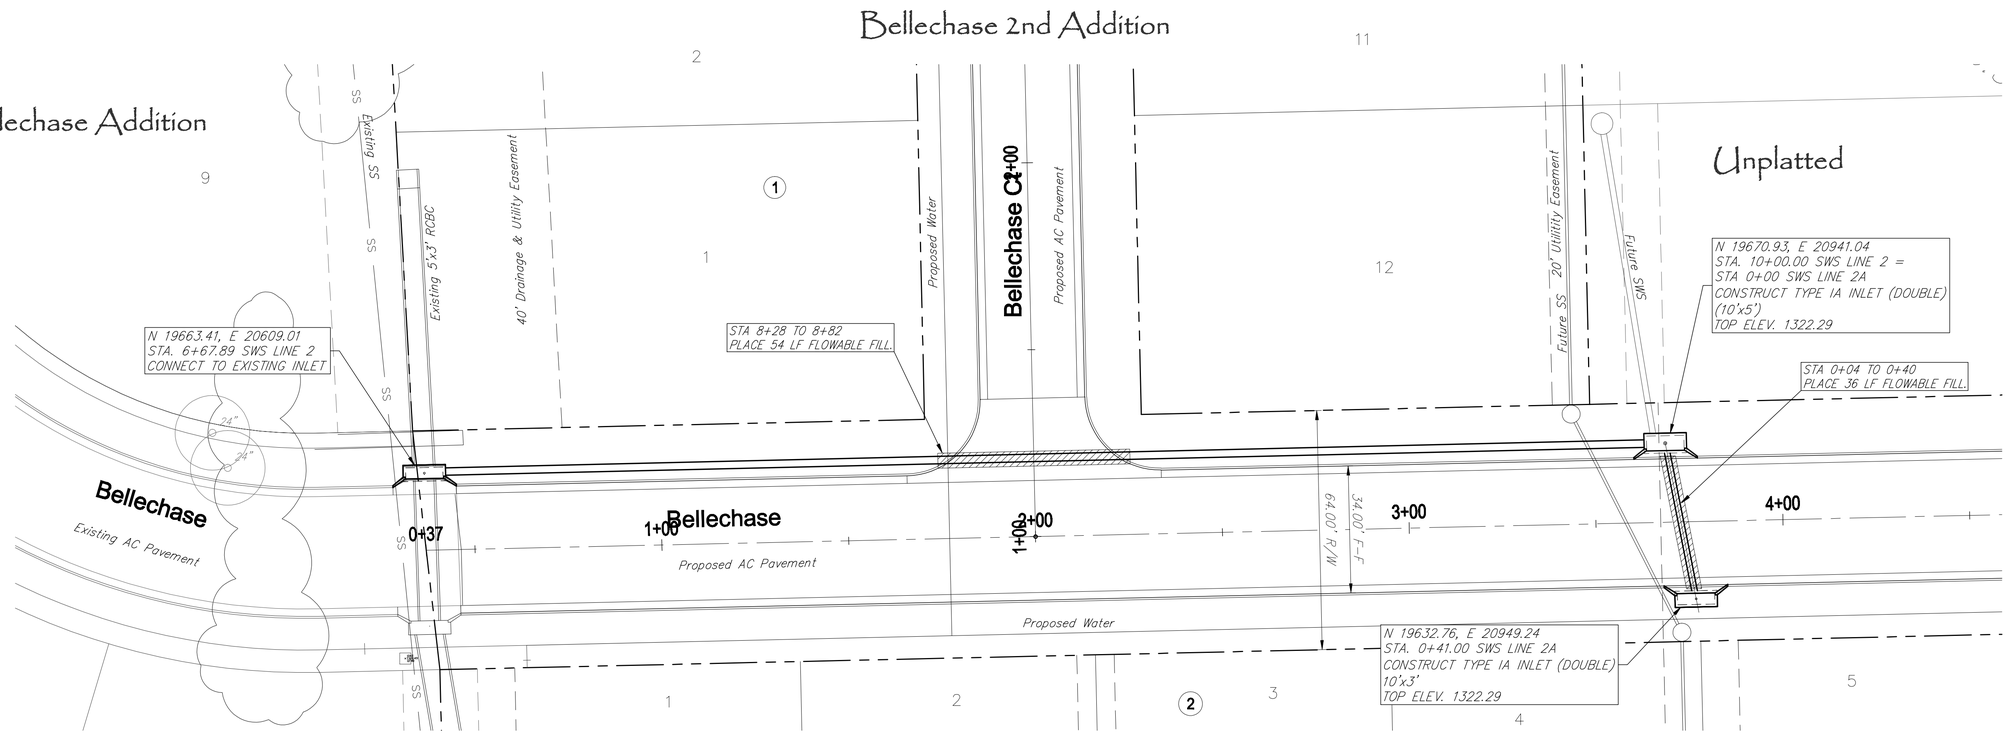

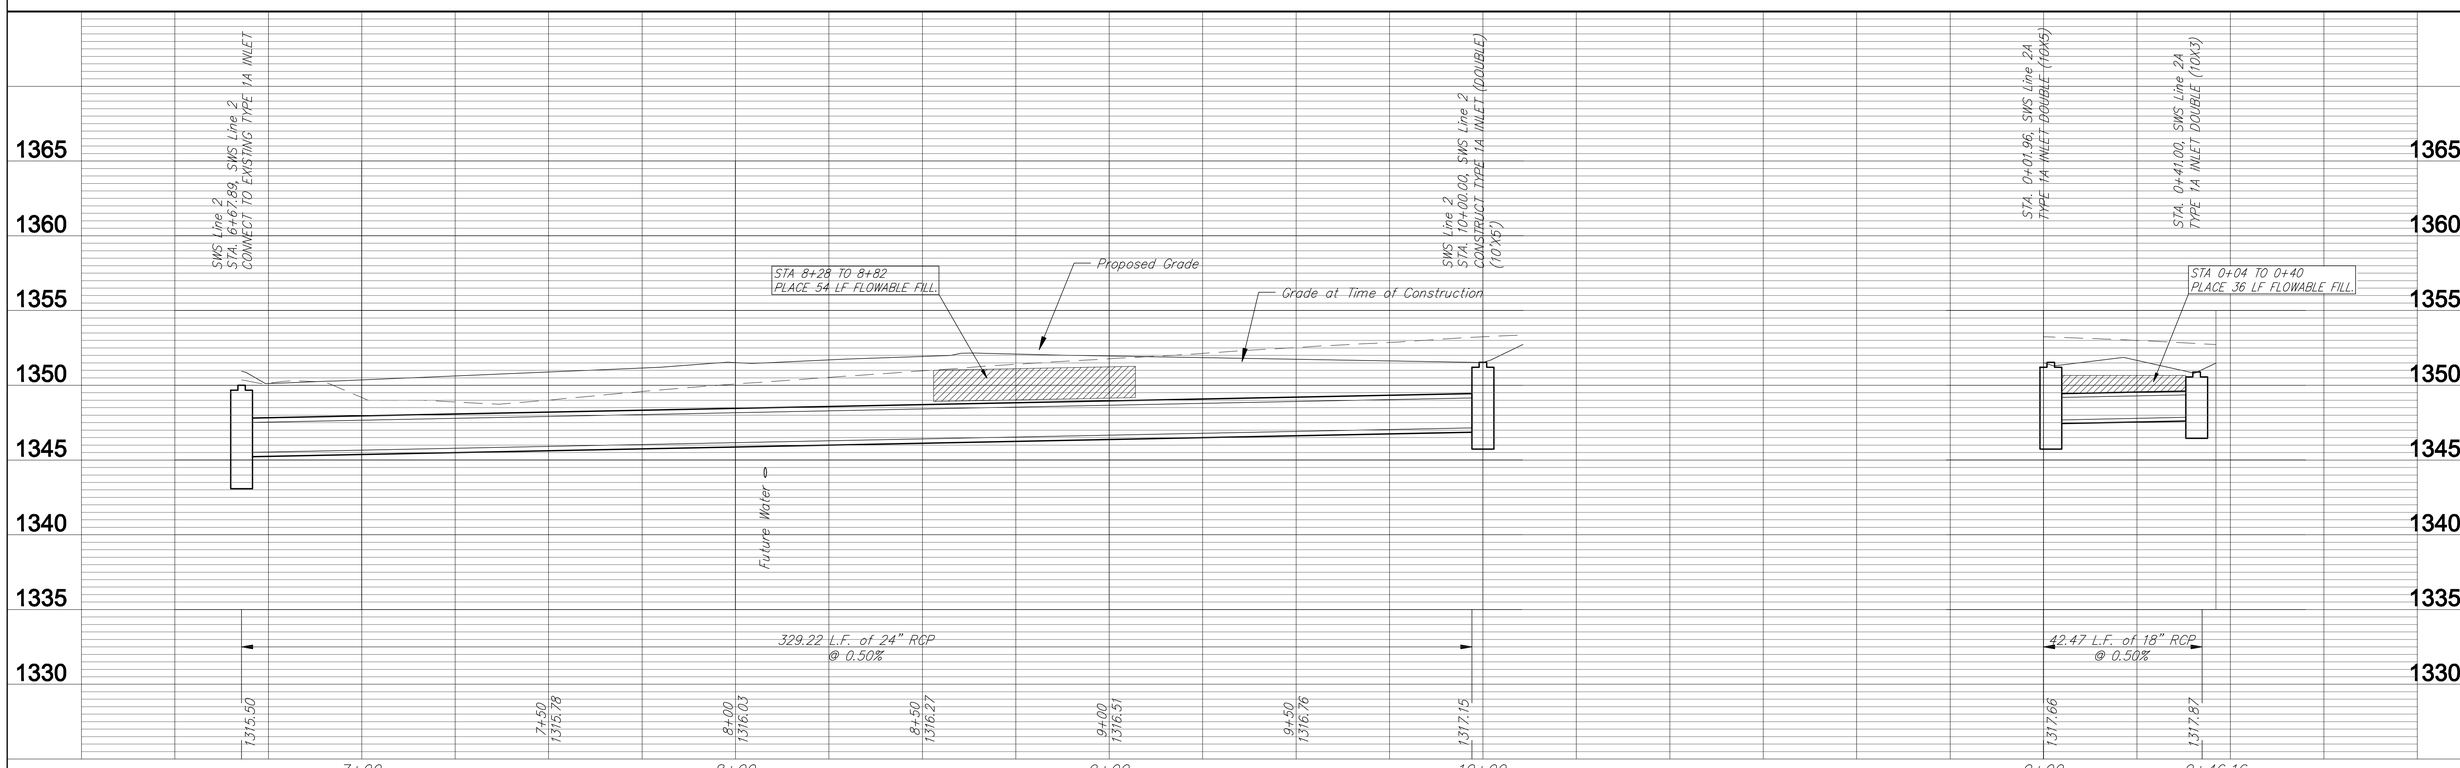

Ruggles & Bohm, P.A.
Engineering Surveying Land Planning
651 North Rock
Wichita, Kansas 67206
(316) 683-5193
(316) 683-5199 fax
www.ruggles-bohm.com

DESIGN	EJG
DRAWN	EJG
REVISED	
UTILITY	
DATE	Feb. 5, 2009
REVIEW	Nov. 19, 2008
PROJECT NUMBER	468-84552
DRAWING FILE	Engineering Base [SWS LINE 2]

BELLECHASE 2ND ADDITION
STORM SEWER LINE 2
WICHITA, KANSAS

PB JOB 3243E

SHEET 7 of 22