BENCHMARK #1:
T.C. WEST RETURN @ NW COR. WICHITA & MURDOCK.
ELEV. = 1302.62 NGVD29

BENCHMARK #2:
LETTER 'T' OF "RITCHIE" STAMP ON NORTH RETURN OF NW CORNER OF MURDOCK AND WICHITA.
ELEV. = 1303.01 NGVD29

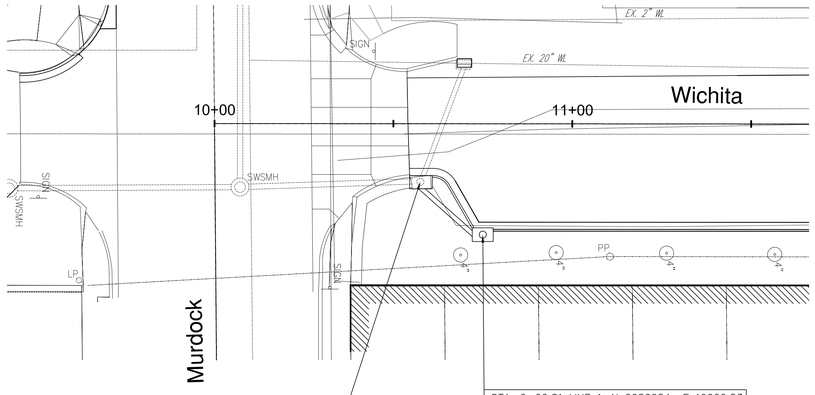

STA. 0+00 LINE 1, N 20549.29 E 19645.52
BL STA. 10+57.73, 14.75' RT. (F.I.F.)
REMOVE CONCRETE BEEHIVE INLET TOP AND MODIFY WALLS AS NECESSARY TO INSTALL PRECAST TYPE I CURB INLET TOP (3'-8" X 6'-4"), TOP ELEV. 1302.85.
CONNECT 15" RCP TO EXISTING STRUCTURE.

STA. 0+22.81 LINE 1, N 2056654 E 19660.53
BL STA. 10+75, 29.75' RT. (F.I.F.)
CONSTRUCT TYPE I CURB INLET (6'-4"X 4'-4"), TOP ELEV. 1302.43

20' 0 20'

5' 0

VERT. SCALE

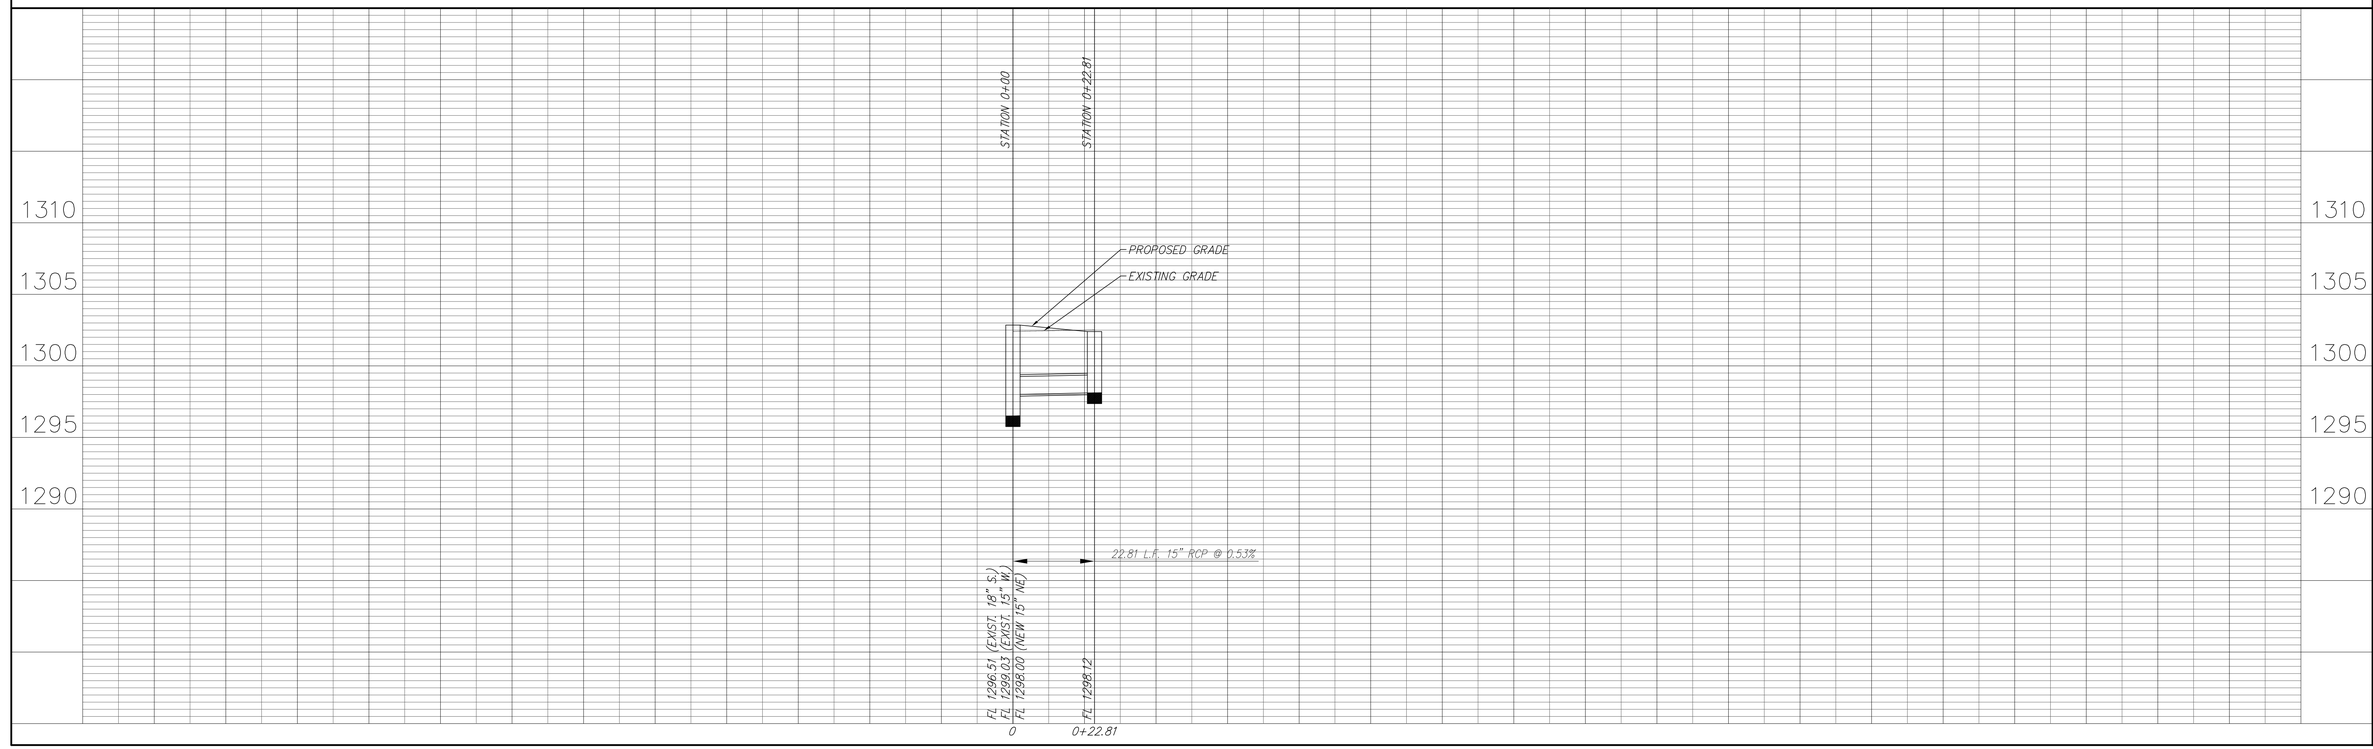

Ruggles & Bohm, P.A.
Engineering, Surveying, Land Planning
(316) 264-6281
934 North Main
Wichita, Kansas 67203
(316) 264-6421 fax
www.ruggles-bohm.com
E-mail: info@ruggles-bohm.com

DESIGN PB
DRAWN MLP
CHECKED
REVISED
UTILITY
DATE June 10, 2009
REVIEW

PROJECT NUMBER 472-84796
DRAWING FILE ENG BASE 1|SWS P&P1‡

WICHITA ST., MURDOCK TO 8TH
STORM SEWER PLAN & PROFILE
WICHITA, KANSAS

RB JOB 3423T

SHEET 7 OF 12