ST. FRANCIS LOT SITE BENCHMARK

" " Cut on the East Side of the Concrete Light Pole Base, Located
On the West Side of St. Francis, Between the Kellogg Bridges.
Elevation = 1296.13 NAVD

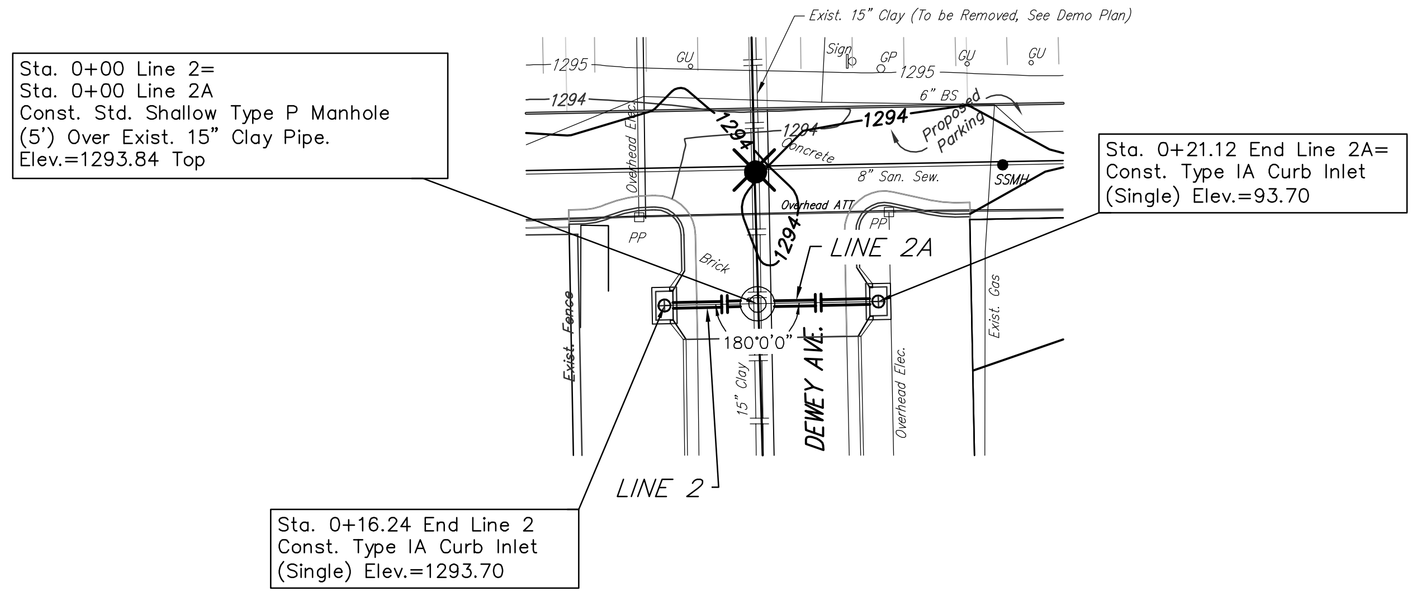

= SWS Structure To be Removed
(See Demolition Plan)

Note: Sand fill flush & Vibrate to Be Installed Over Storm Pipe Through Paving Section. Paid as "Measured Quantity."

SCALE:
1" = 20' Horizontal
1" = 5' Vertical

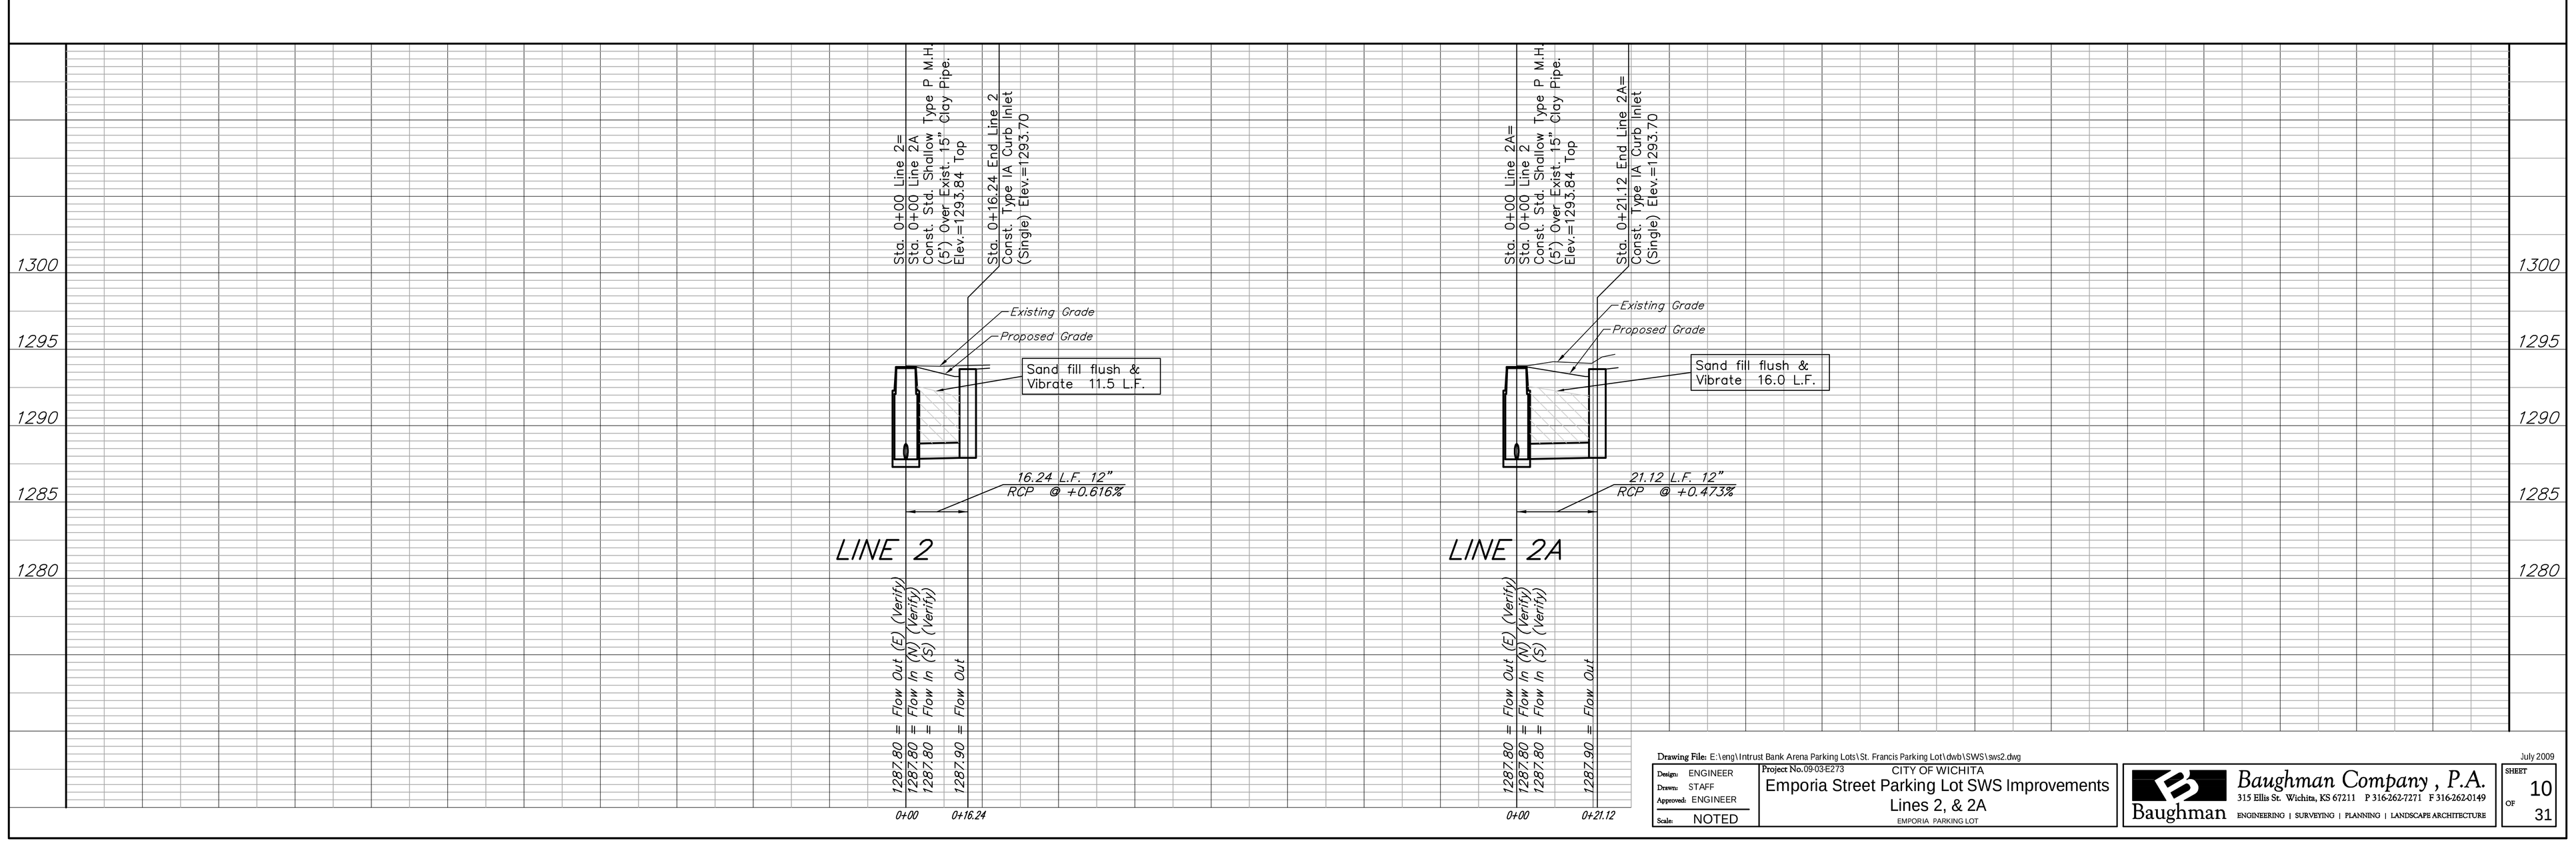

Drawing File: E:\eng\Intrust Bank Arena Parking Lots\St. Francis Parking Lot\dwb\SWS\sws2.dwg

July 2009

Design:	ENGINEER
Drawn:	STAFF
Approved:	ENGINEER
Scale:	NOTED

Project No. 09-03-E273

CITY OF WICHITA

Emporia Street Parking Lot SWS Improvements
Lines 2, & 2A

EMPORIA PARKING LOT

Baughman Company, P.A.
315 Ellis St. Wichita, KS 67211 P 316-262-7271 F 316-262-0149
Baughman ENGINEERING | SURVEYING | PLANNING | LANDSCAPE ARCHITECTURE