ST. FRANCIS LOT SITE BENCHMARK

"□" Cut on the East Side of the Concrete Light Pole Base, Located
On the West Side of St. Francis, Between the Kellogg Bridges.
Elevation = 1296.13 NAVD

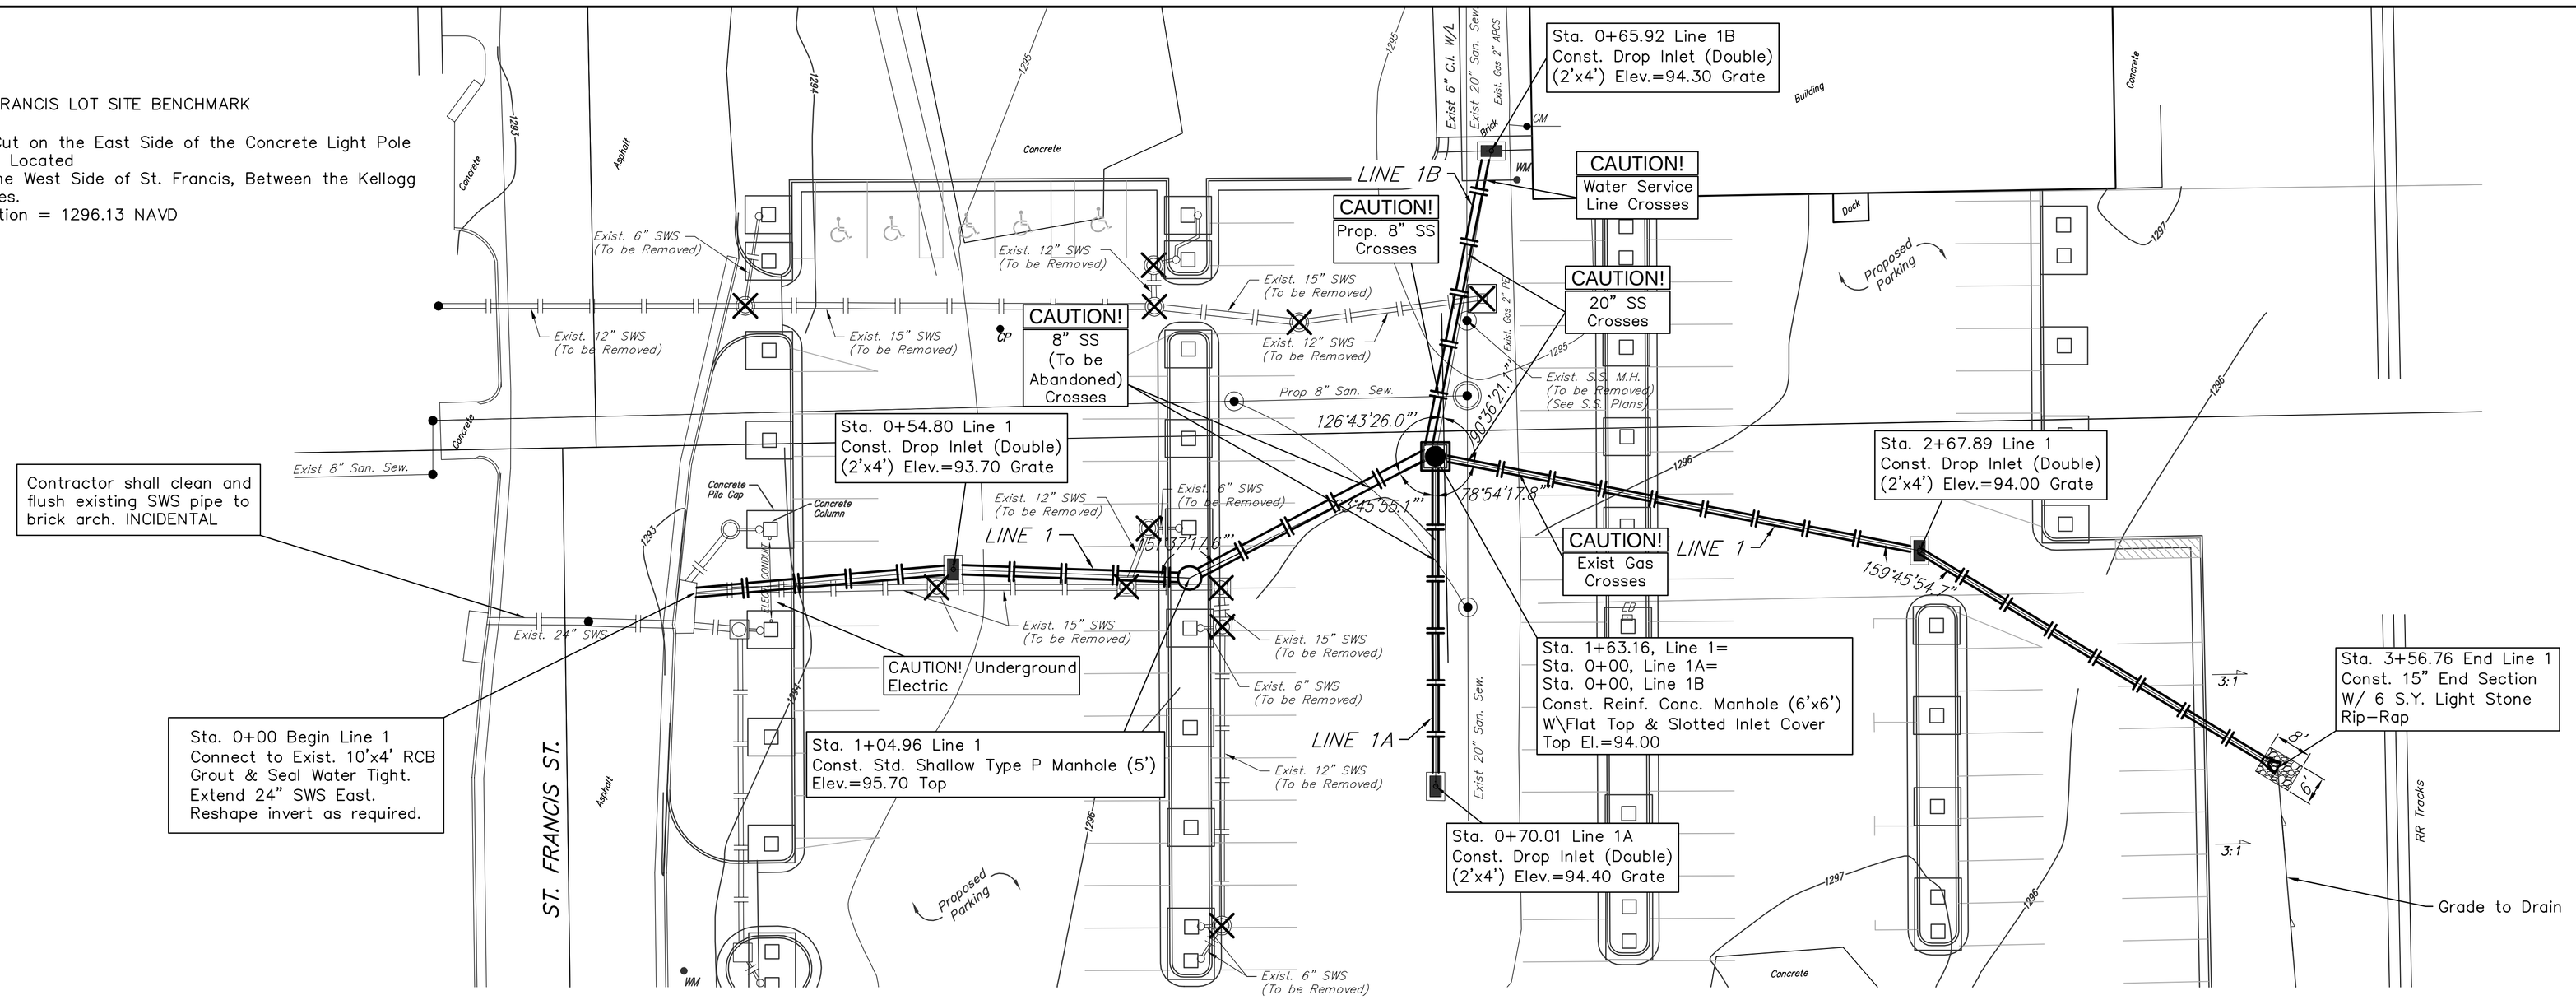

Note:
Record info. provided by Kansas Gas 2".
Poly line is approximately 30" deep.
Contractor shall use extreme caution when excavating or removal tasks are underway.

Note:
Additional openings in new structures required for bridge deck drain system.
See bridge drain plan sheet for additional information.

X = SWS Structure To be Removed (See Demolition Plan)

Note: Sand Fill Flush & Vibrate to Be Installed Over Storm Pipe Through Paving Section. Paid as "Measured Quantity."

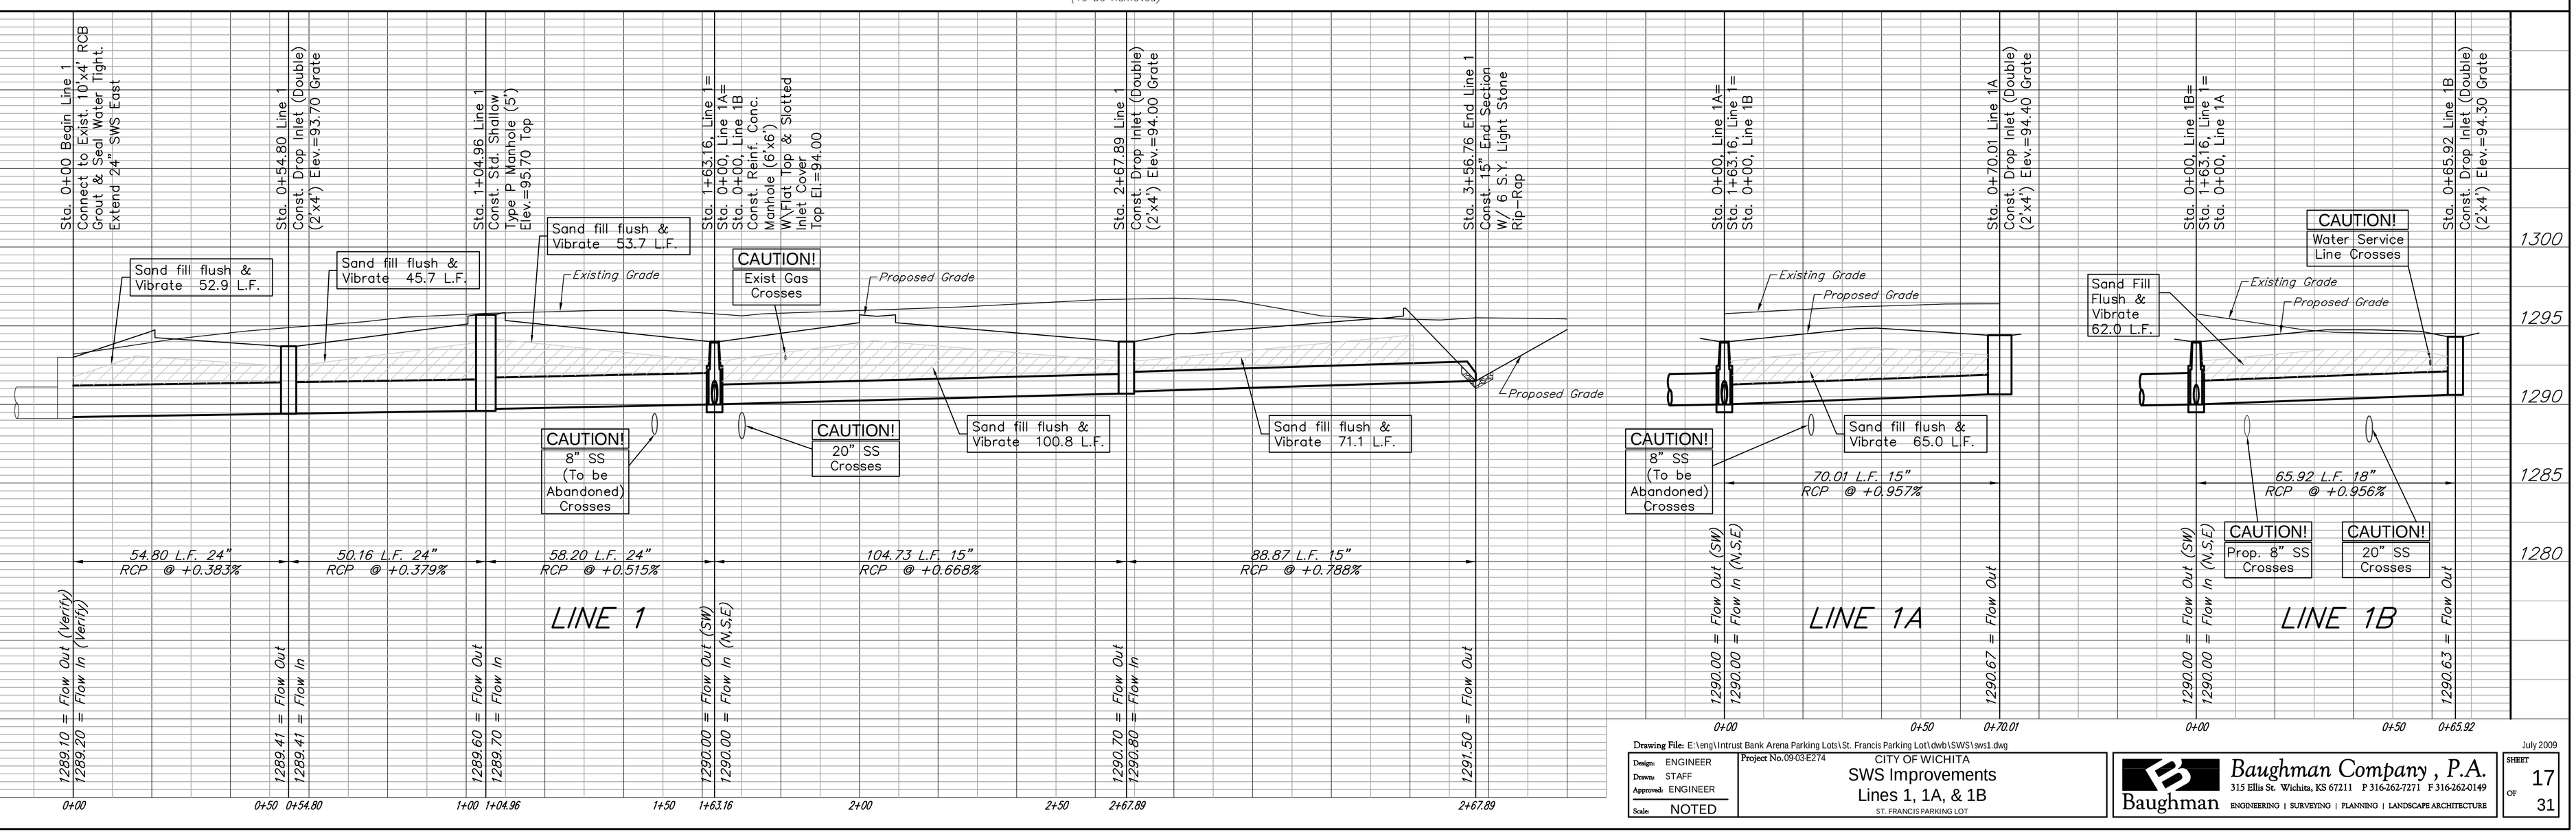

Drawing File: E:\eng\Intrust Bank Arena Parking Lots\St. Francis Parking Lot\dwb\SWS\sws1.dwg

Design: ENGINEER Drawn: STAFF Approved: ENGINEER Scale: NOTED	Project No. 09-03-E274 CITY OF WICHITA SWS Improvements Lines 1, 1A, & 1B ST. FRANCIS PARKING LOT	Baughman Company, P.A. 315 Ellis St. Wichita, KS 67211 P 316-262-7271 F 316-262-0149 ENGINEERING | SURVEYING | PLANNING | LANDSCAPE ARCHITECTURE

July 2009

SHEET 17 OF 31