# Intrust Bank Arena Parking Lots, Phase II

# Lot C and Employee Parking

City Project No. 472-84808a
O.C.A. No. 707003

## St. Francis & Kellogg Sanitary Sewer Improvements

City Project No. 468-84622
O.C.A. No. 620542

THE CITY OF WICHITA, KANSAS
Jim Armour, P.E., City Engineer

July 2009

VICINITY MAP

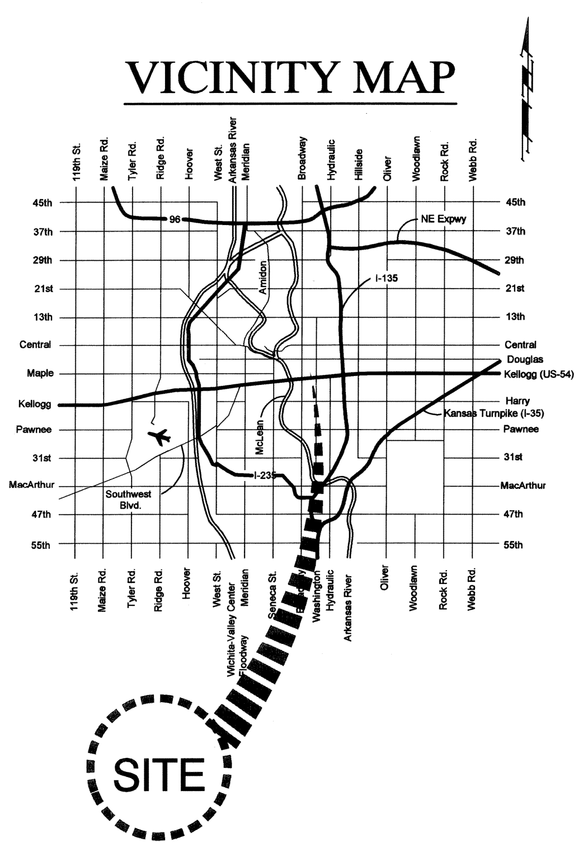


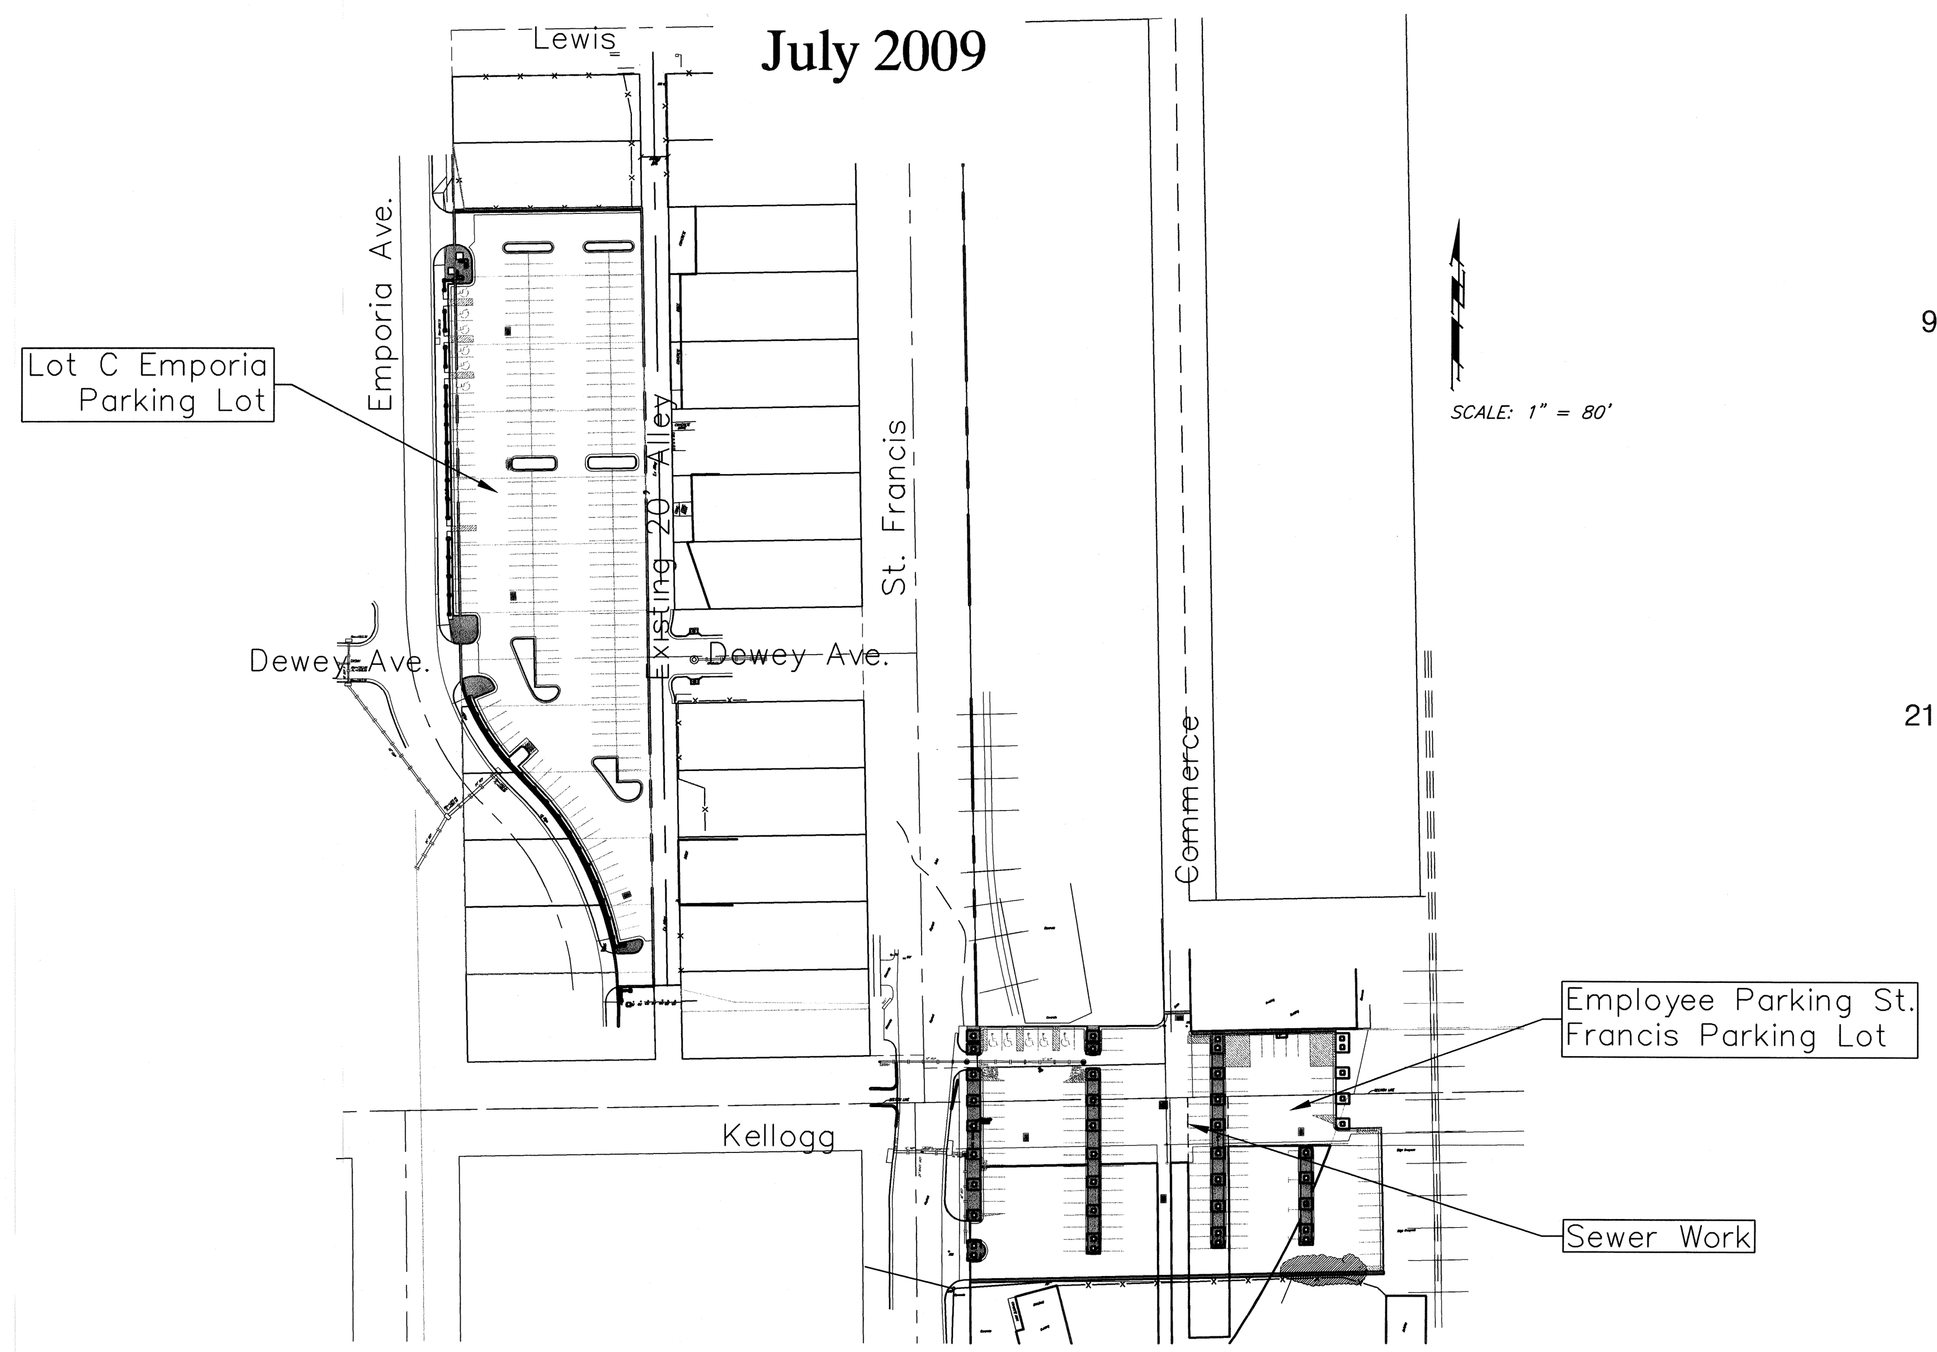


## Index


| | |
|---|---|
| 1 | Title Sheet |
| 2 | General Notepage |
| 3 | Emporia Parking - Demo |
| 4 | Emporia Parking - Layout |
| 5 | Emporia Parking - Grading |
| 6 | Emporia Parking - Erosion Control |
| 7 | Emporia Parking - Landscape |
| 8 | Emporia Parking - Irrigation |
| 9-10 | Emporia Parking - Storm Water Sewer |
| 11 | Emporia Parking - Lighting |
| 12 | St. Francis Parking - Demo |
| 13 | St. Francis Parking - Layout |
| 14 | St. Francis Parking - Grading |
| 15 | St. Francis Parking - Erosion Control |
| 16 | St. Francis Parking - Joint Plan |
| 17 | St. Francis Parking - Storm Water Sewer |
| 18 | St. Francis Parking - Sanitary Sewer |
| 19 | St. Francis Parking - Bridge Deck Drain |
| 20 | St. Francis Parking - Lighting |
| 21-29 | Civil Details |
| 30 | Electric Detail |
| 31 | Electric Specs |


HAROLD F. BRADLEY LICENSED 15076 7/14/09 KANSAS PROFESSIONAL ENGINEER

STATE OF KANSAS 7/14/09

Drawing File: E:\eng\Intrust Bank Arena\Title.dwg July 2009


Baughman Company, P.A.
315 Ellis St. Wichita, KS 67211 P 316-262-7271 F 316-262-0149
Baughman ENGINEERING | SURVEYING | PLANNING | LANDSCAPE ARCHITECTURE