P:\Projects\Projects 2000-2009\2342E (Bella Chase 2nd Addition)\Paving.dwg, Bellechase (2), 1/21/2009 9:49:55 AM, EAG_2

Subdivision Bench Marks

No.	Street and Station	From CL	Description	Elevation
2	Bellechase Sta. 5+35	17.0' Rt.	Top of Curb at North end of the Southeast Curb Return at Intersection of Bellechase & Sierra Hills	
3	Bellechase Sta. 8+17	17.0' Rt.	Top of Curb at North end of the Southeast Curb Return at Intersection of Bellechase & Alden	

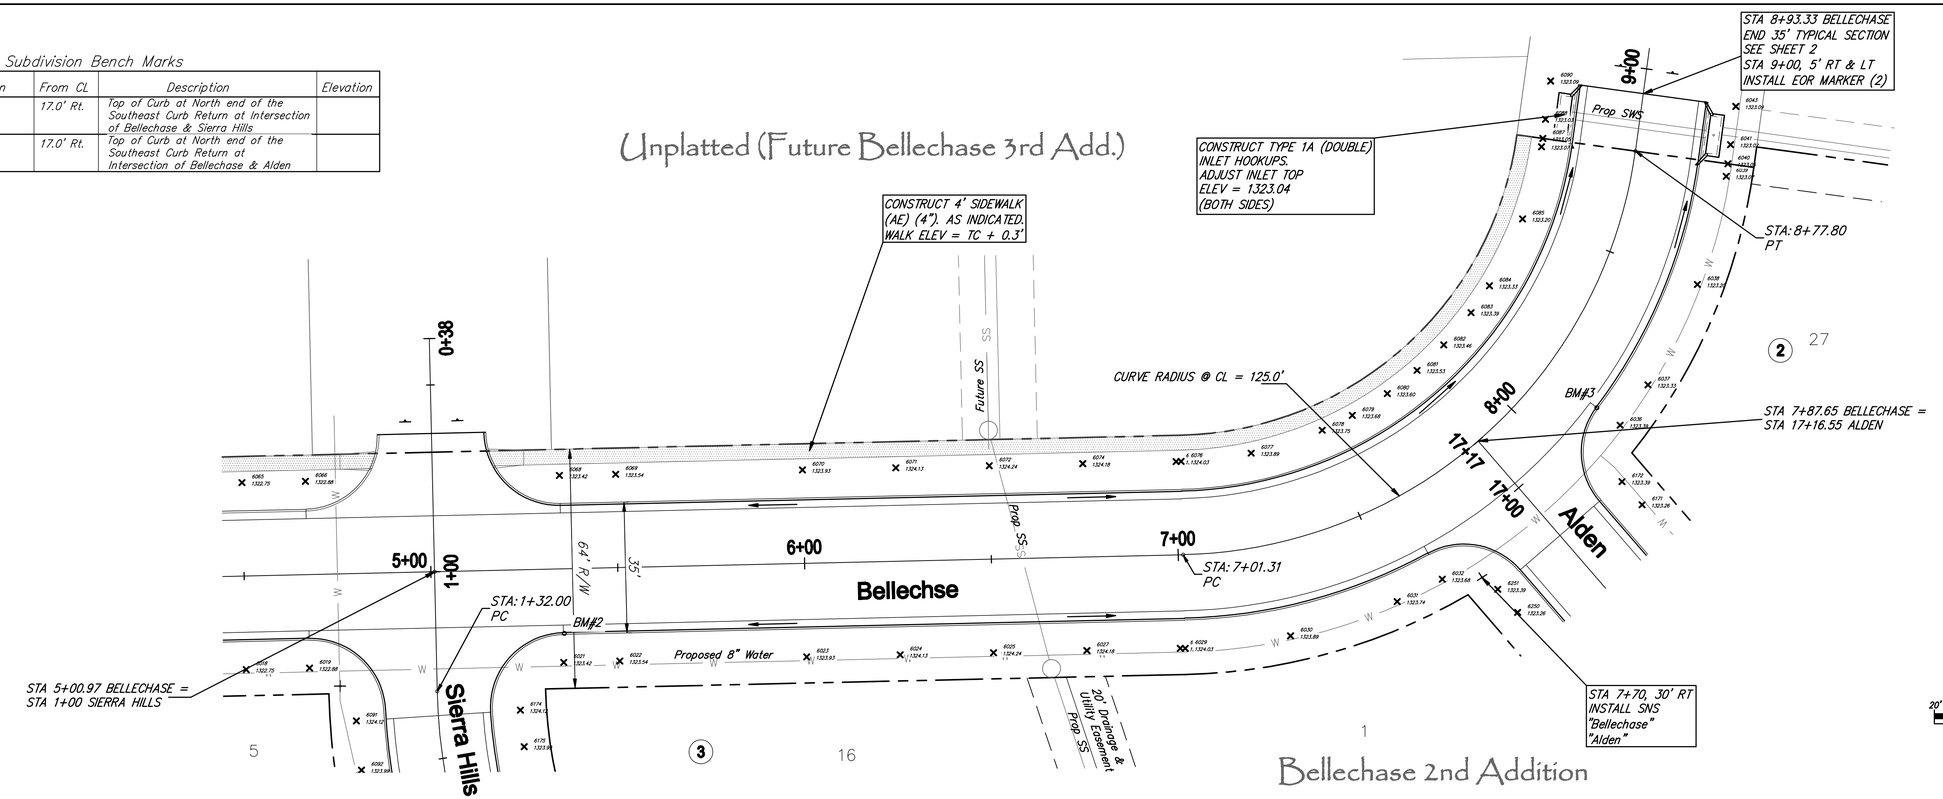

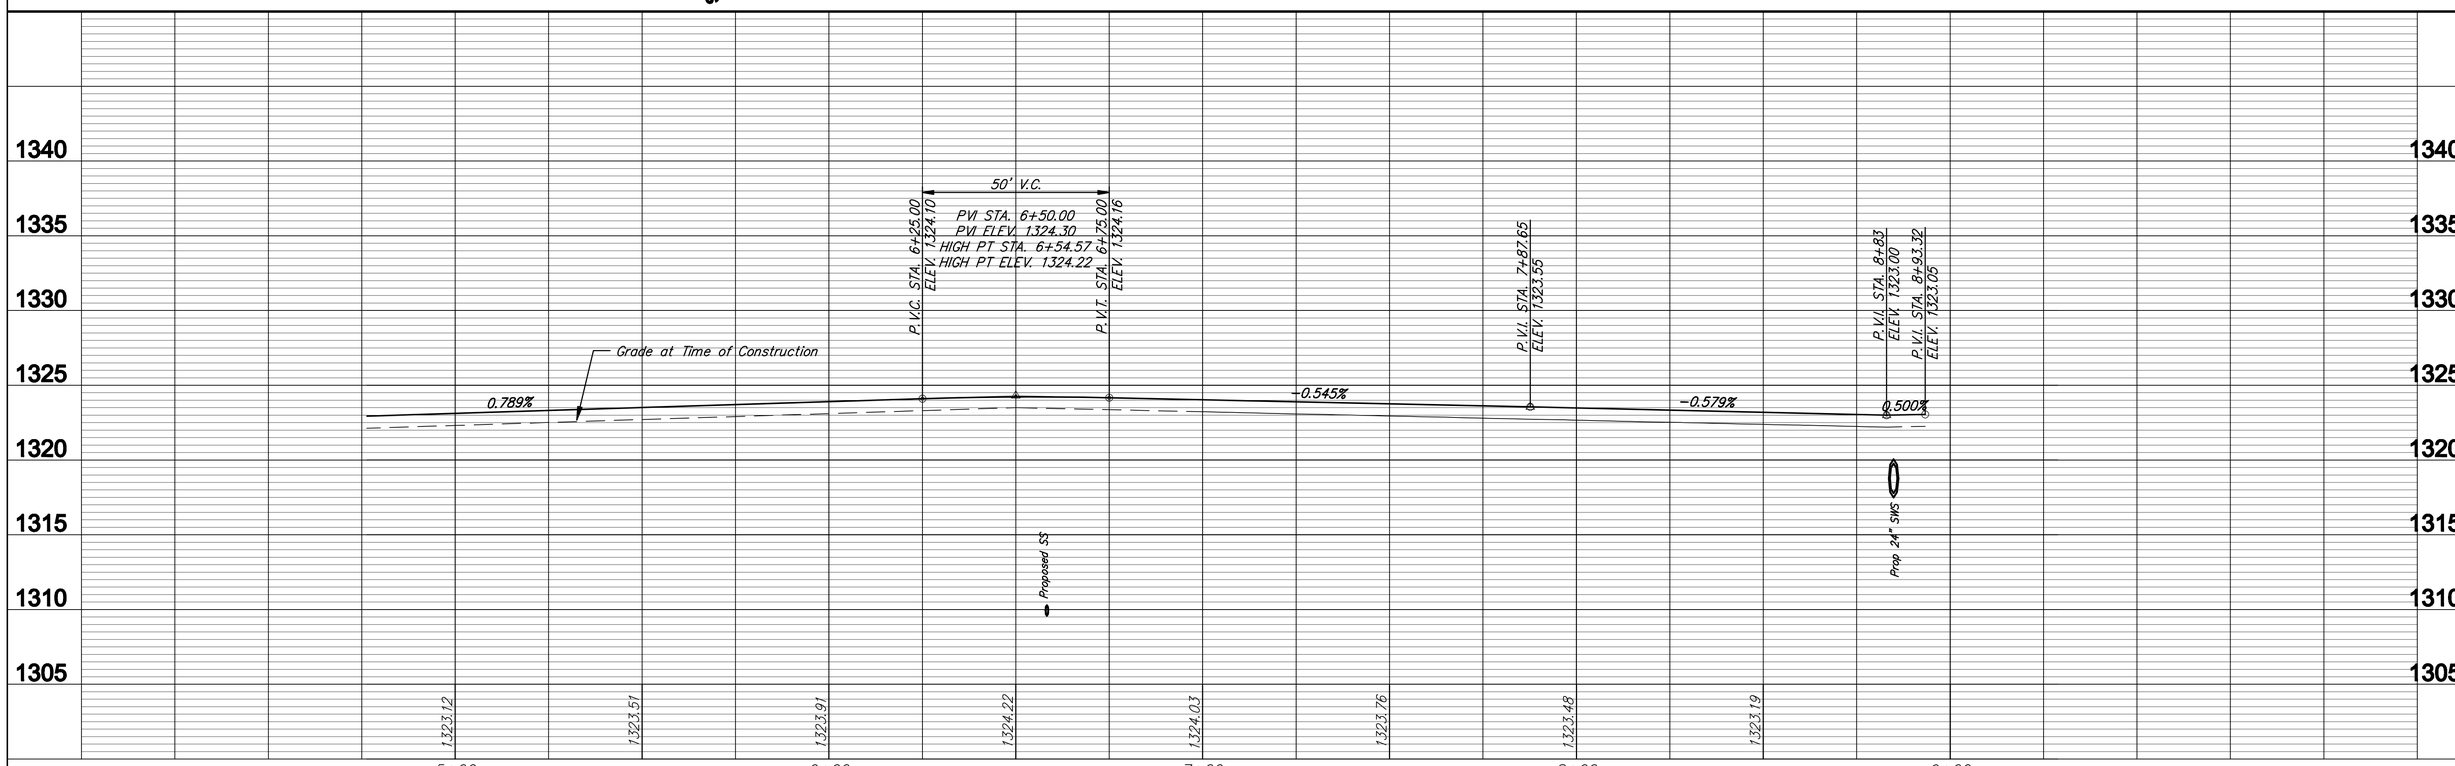

Ruggles & Bohm, P.A.
Engineering Surveying Land Planning
8500 Madison
Suite 100
Wichita, Ks. 67206
(316) 636-2111
(316) 636-2115
www.ruggles-bohm.com

DESIGN EJG
DRAWN EJG
CHECKED
DATE Jan. 27, 2009
VERIFY

PROJECT NUMBER 472 84763
DRAWING FILE Paving (Bellechase (2))

PAVING IMPROVEMENTS
Bellechase
WICHITA, KANSAS

3342E

23