P:\Projects\Projects 2000-2009\2342E (Bella Chase 2nd Addition)\Paving.dwg, Cul-De-Sac, 4/2/2009 9:28:07 AM, eric_g

Bellechase 2nd Addition

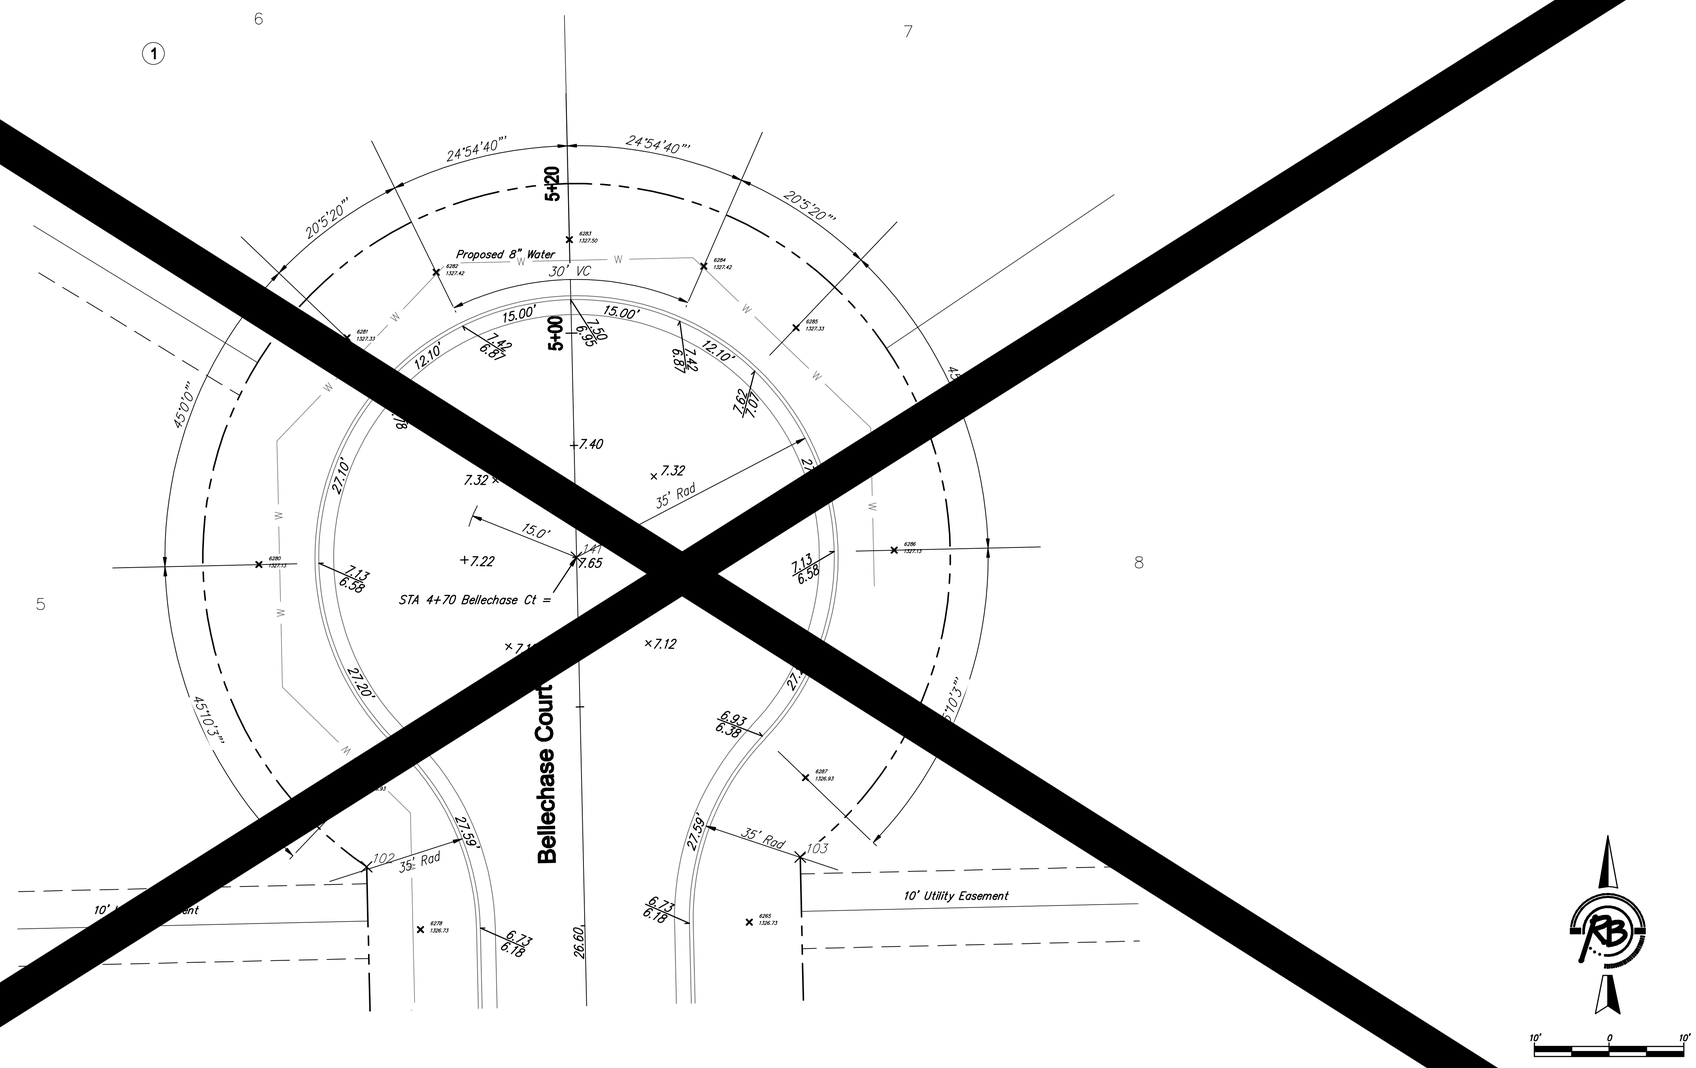

THIS SHEET IS NOT INCLUDED IN THIS CONTRACT

Bellechase 2nd Addition
Cul-de-Sac Details
WICHITA, KANSAS

Ruggles & Bohm, P.A.
Engineering, Surveying, Land Planning
934 North Main
Wichita, Kansas 67203
www.rbkansas.com
(316) 264-5203
(316) 264-4621 fax
E-mail: info@rbkansas.com

DRAWING FILE: Paving {Cul-De-Sac}
PROJECT NUMBER: 472-84763

DESIGNED: EJG
DRAWN: EJG
DATE: 2, 2009
UTILITY:
DATE:

DRAWING: 3342E
SHEET 14 OF 23