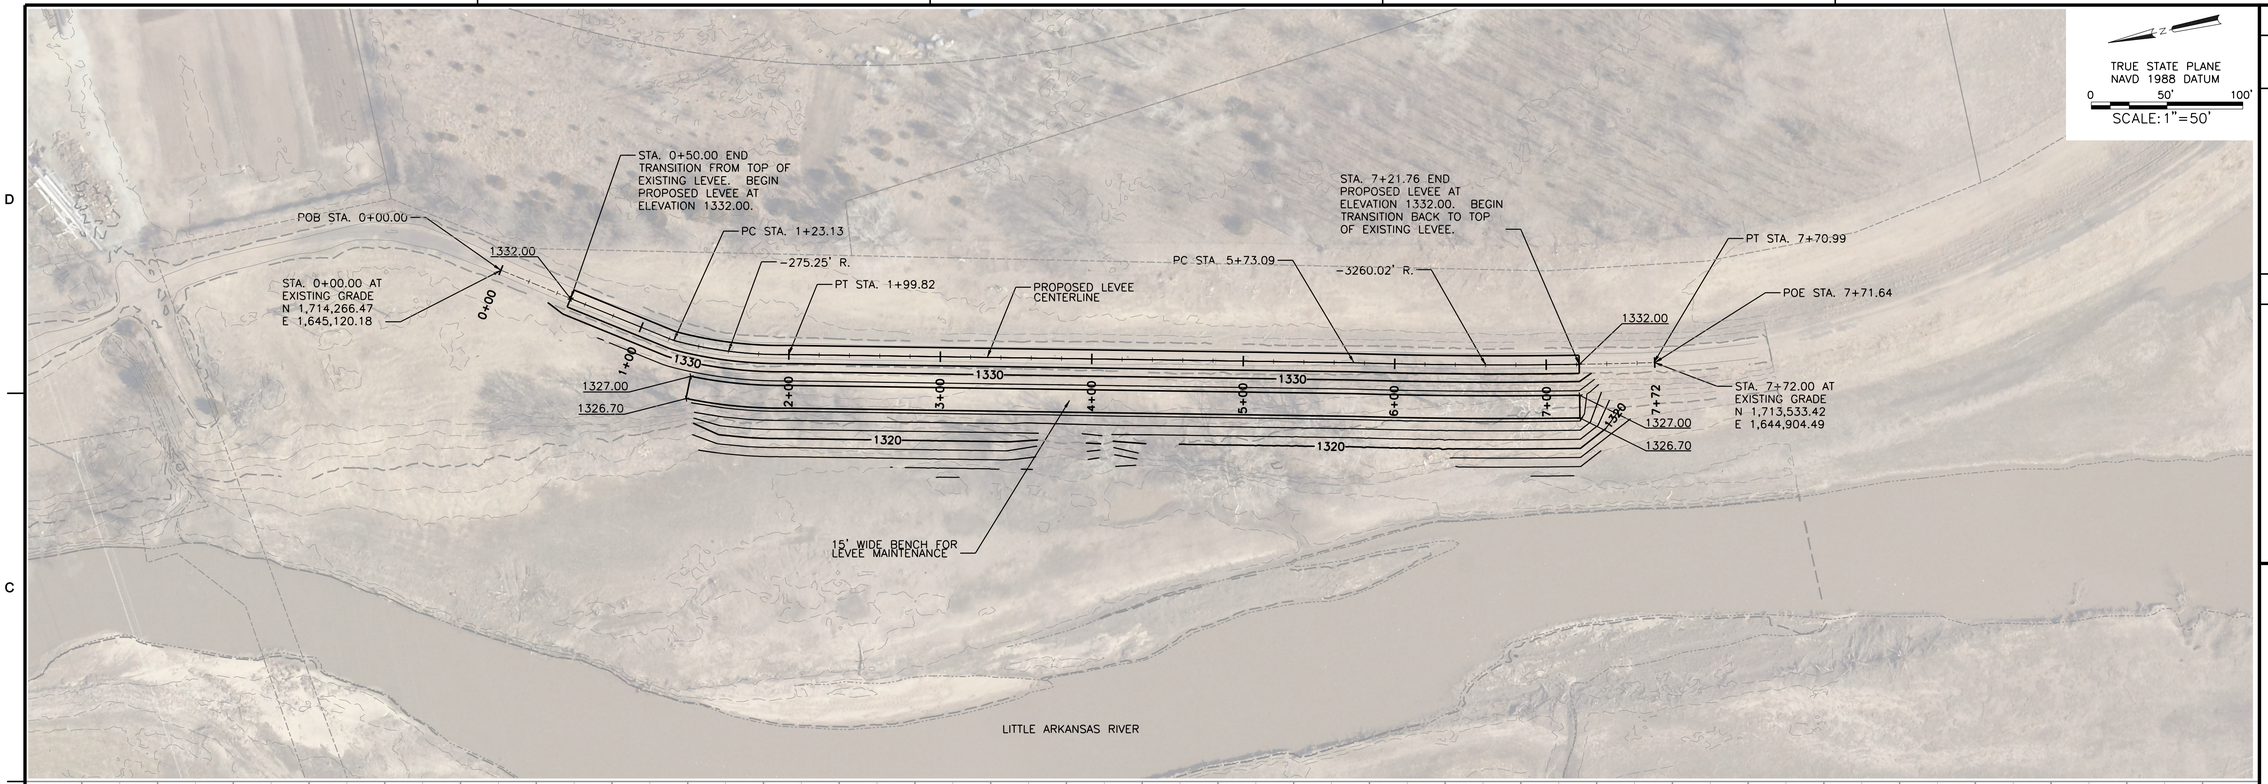

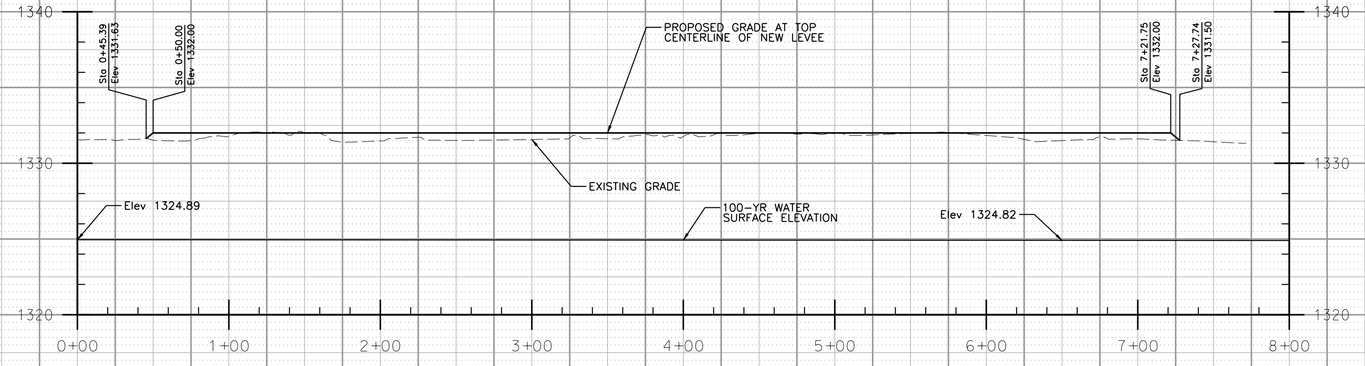

MARK	DESCRIPTION	DATE	APPR.

amec
AMEC Earth & Environmental, Inc.
1129 SW Wanamaker
Topeka, Kansas 66604
Phone: (785) 272-6830
Fax: (785) 272-6878

CITY OF WICHITA

LEVEE "L"
WICHITA-VALLEY CENTER LOCAL
FLOOD PROTECTION PROJECT
WICHITA, KANSAS

PREPARED FOR
THE CITY OF WICHITA, KANSAS
455 N. Main
Wichita, KS 67202

LAWRENCE J. SAMPLE
LICENSED
15655
KANSAS
PROFESSIONAL ENGINEER
7/17/09

DESIGNED BY:		DATE:
Lawrence J. Sample, P.E.		2009/JUL/17
DWN BY: Staff	CKD BY: MG	APP BY: DWD
FILE NAME: 561500000-C-SP-205.dgn		
AMEC PROJ. NO. 5-6150-0000		

LEVEE REPAIR AREA 4
PLAN AND PROFILE

SP-2.05

SHEET 11 OF 48