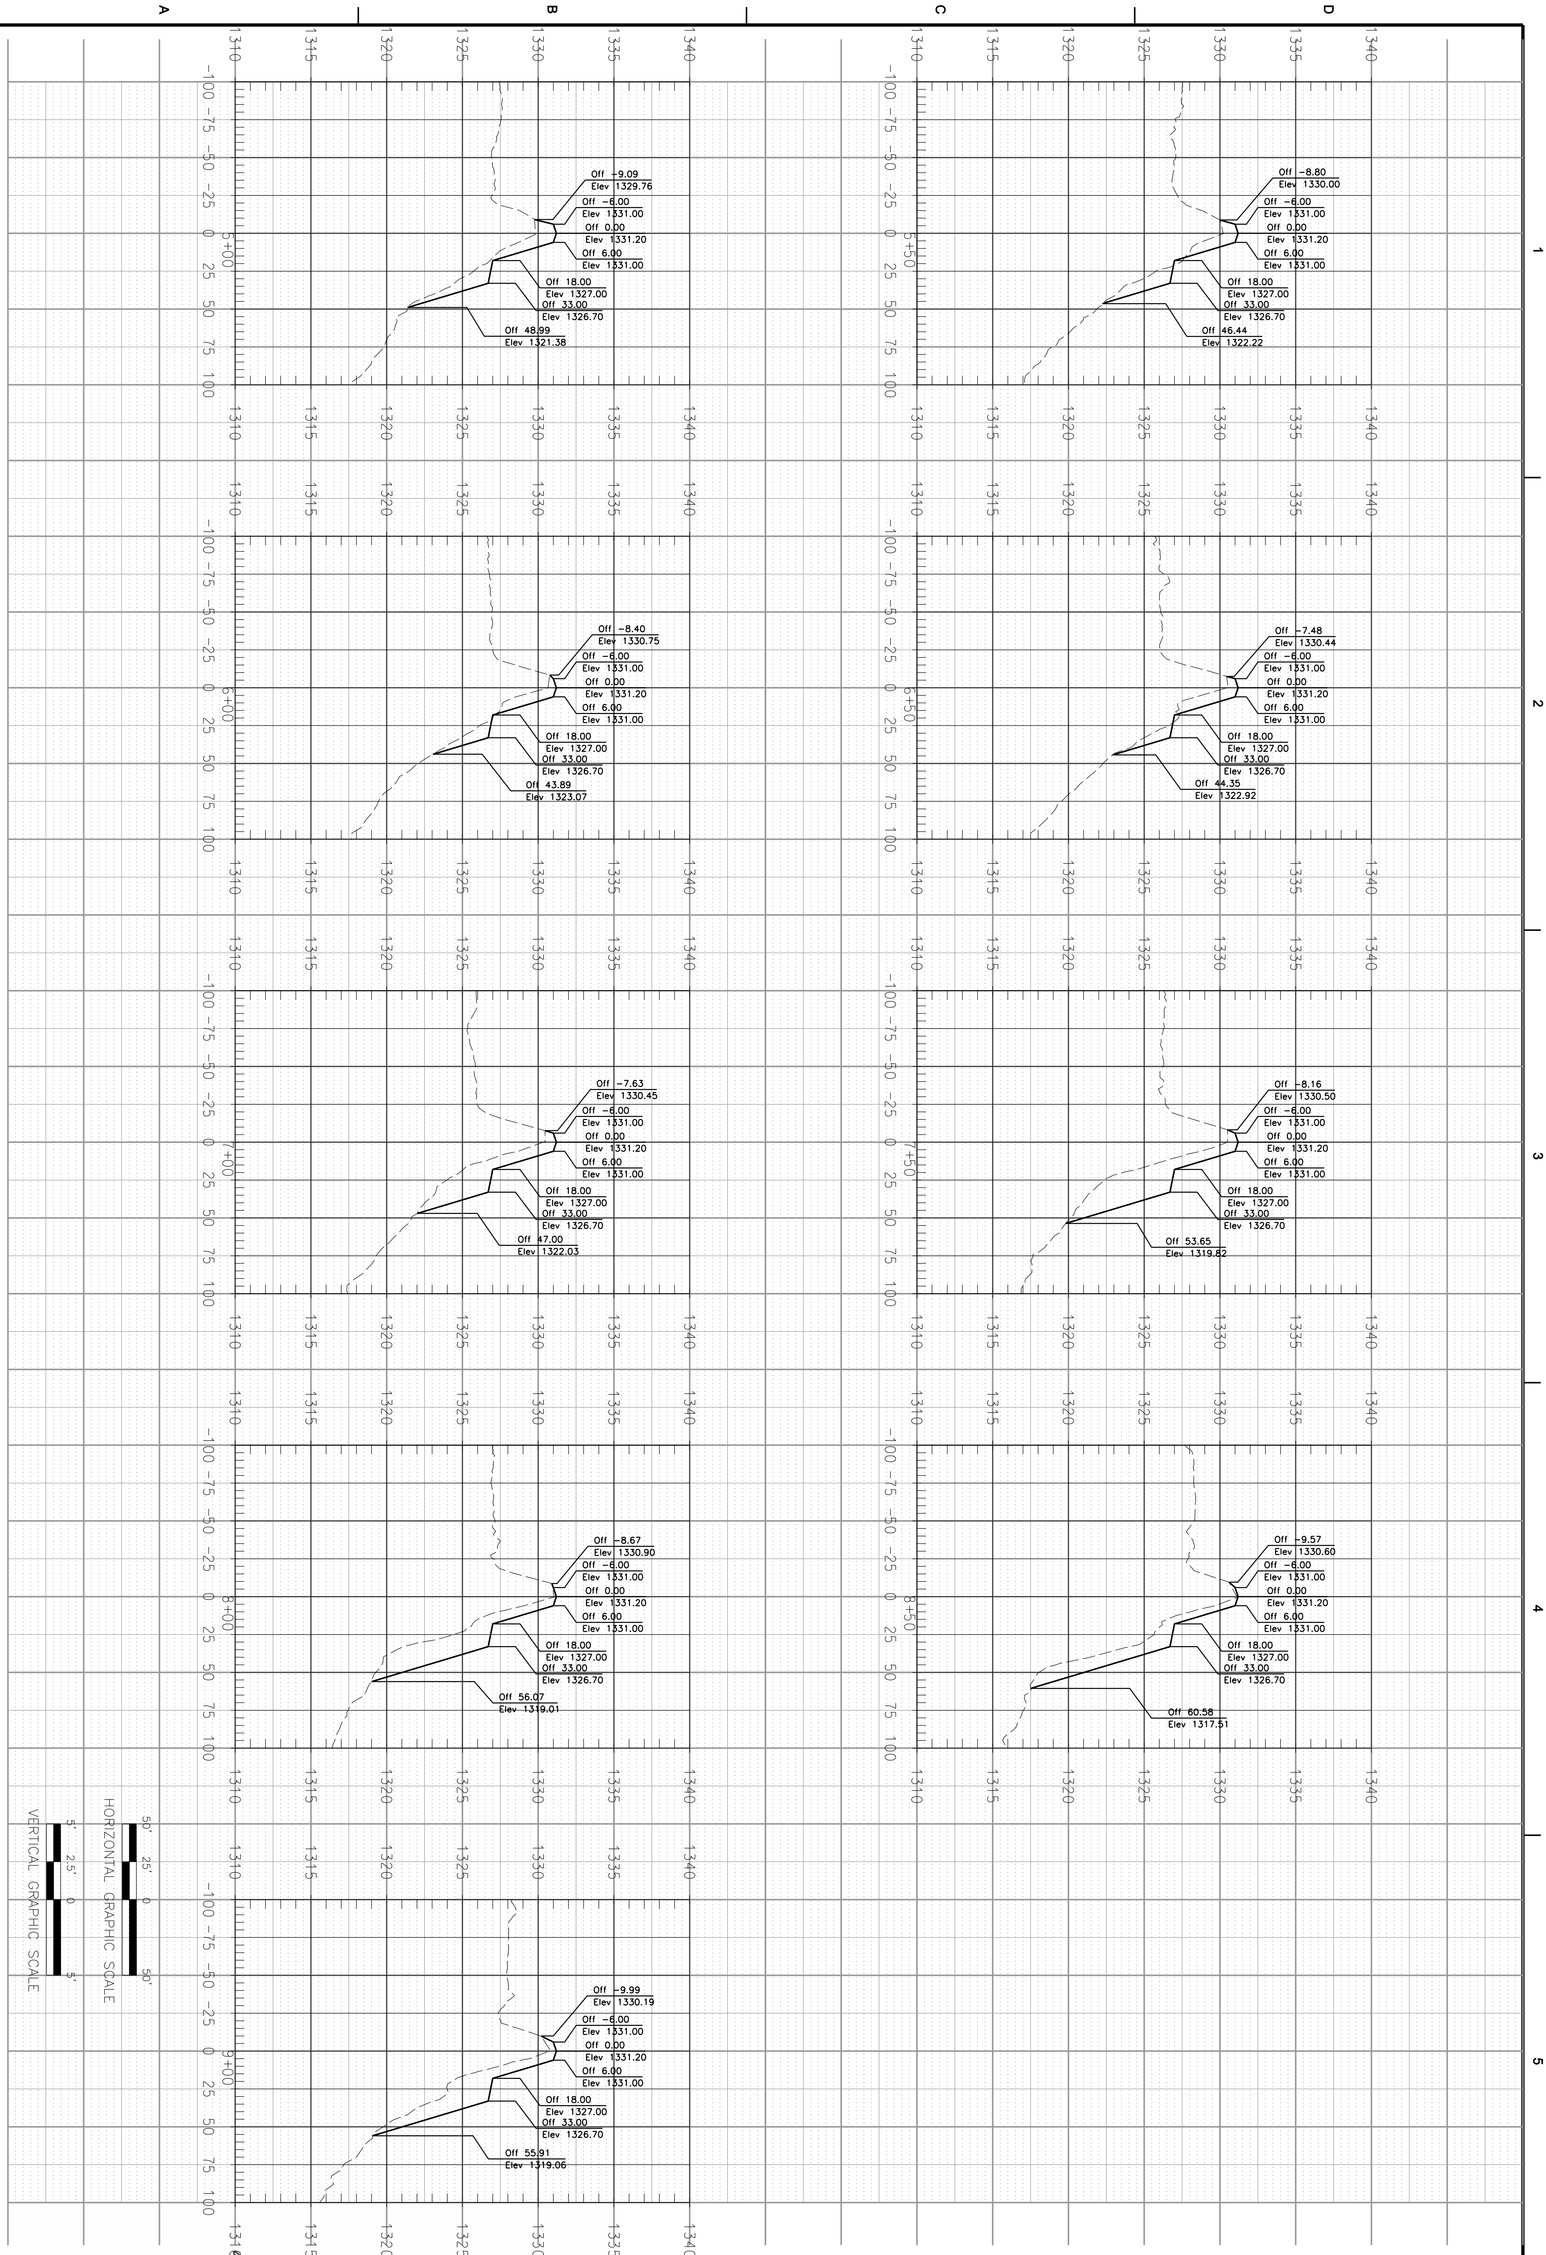

LEVEE REPAIR, AREA 1
CROSS SECTIONS

XS-3.02

SHEET 18 OF 42

DESIGNED BY: Lawrence J. Sample, P.E.
DATE: 2009SEL/17
DWN BY: Staff
CKD BY: MG
APP BY:
DWG:
FILE NAME: 95150000C-C-03-302.dgn
AMEC PROJ. NO. 5-0150-0000

LAWRENCE J. SAMPLE
LICENSED
15633
PROFESSIONAL ENGINEER
KANSAS
4/17/09

LEVEE "L"
WICHITA-VALLEY CENTER LOCAL
FLOOD PROTECTION PROJECT
WICHITA, KANSAS

PREPARED FOR
THE CITY OF WICHITA, KANSAS
455 N. Main
Wichita, KS 67202

CITY OF WICHITA

amec
AMEC Earth & Environmental, Inc.
1129 SW Wanamaker
Topeka, Kansas 66604
Phone: (785) 272-6830
Fax: (785) 272-6878

MARK	DESCRIPTION	DATE	APPR.