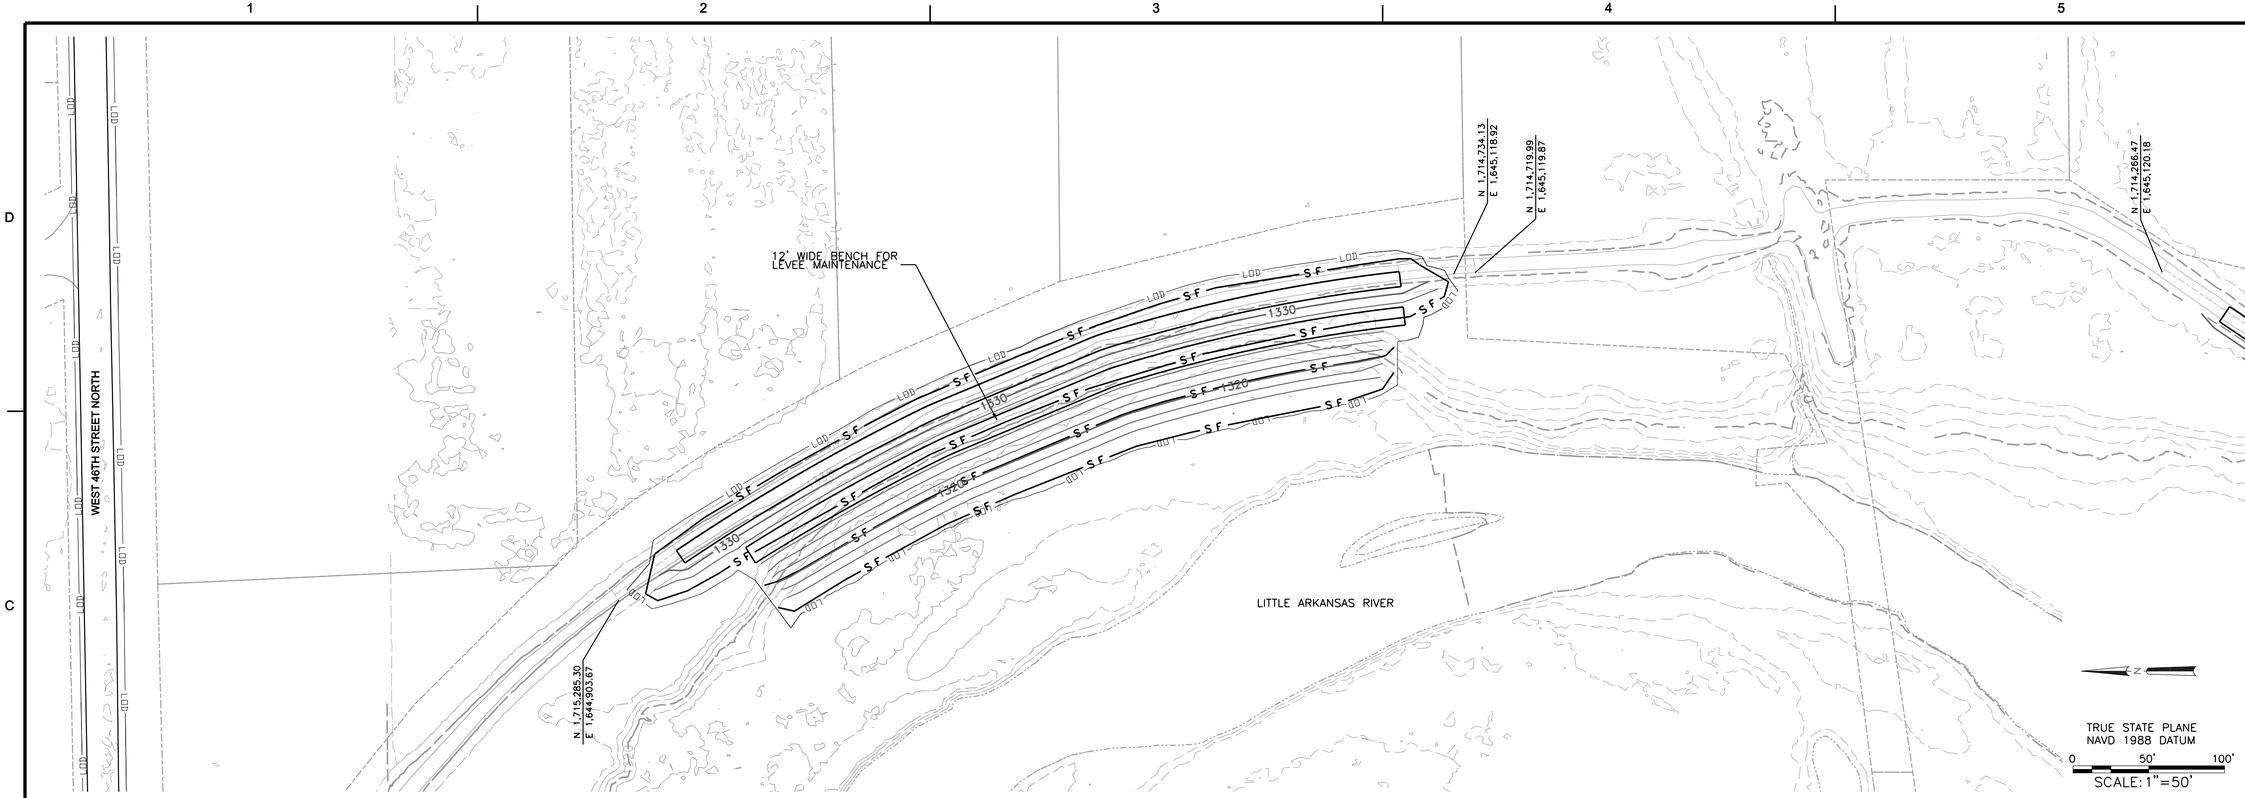


LEGEND

| | |
|---|---|
| S F | SILT FENCE |
| ➡ | DRAINAGE FLOW DIRECTION |
| LOD | CONSTRUCTION LIMITS |

| RECAPITULATION | | |
|---|---|---|
| BID ITEMS | TOTAL | UNIT |
| Erosion Control BMP (Silt Fence) | 2,071 | L.F. |
| | | |
| | | |

| MARK | DESCRIPTION | DATE | APPR. |
|---|---|---|---|
| | | | |


AMEC Earth & Environmental, Inc.
1129 SW Wanamaker
Topeka, Kansas 66604
Phone: (785) 272-6830
Fax: (785) 272-6878


CITY OF WICHITA

LEVEE "L"
WICHITA-VALLEY CENTER LOCAL FLOOD PROTECTION PROJECT
WICHITA, KANSAS

PREPARED FOR
THE CITY OF WICHITA, KANSAS
455 N. Main
Wichita, KS 67202

LAWRENCE J. SAMPLE
LICENSED
15555
7/17/09
KANSAS
PROFESSIONAL ENGINEER

| | | |
|---|---|---|
| DESIGNED BY: Lawrence J. Sample, P.E. | | DATE: 2009/JUL/17 |
| DWN BY: Staff | CKD BY: MG | APP BY: DWD |
| FILE NAME: 561500000-C-TE-503.dgn | | |
| AMEC PROJ. NO. 5-6150-0000 | | |

LEVEE REPAIR AREA 3
EROSION AND SEDIMENT CONTROL PLAN

TE-5.03

SHEET 29 OF 48