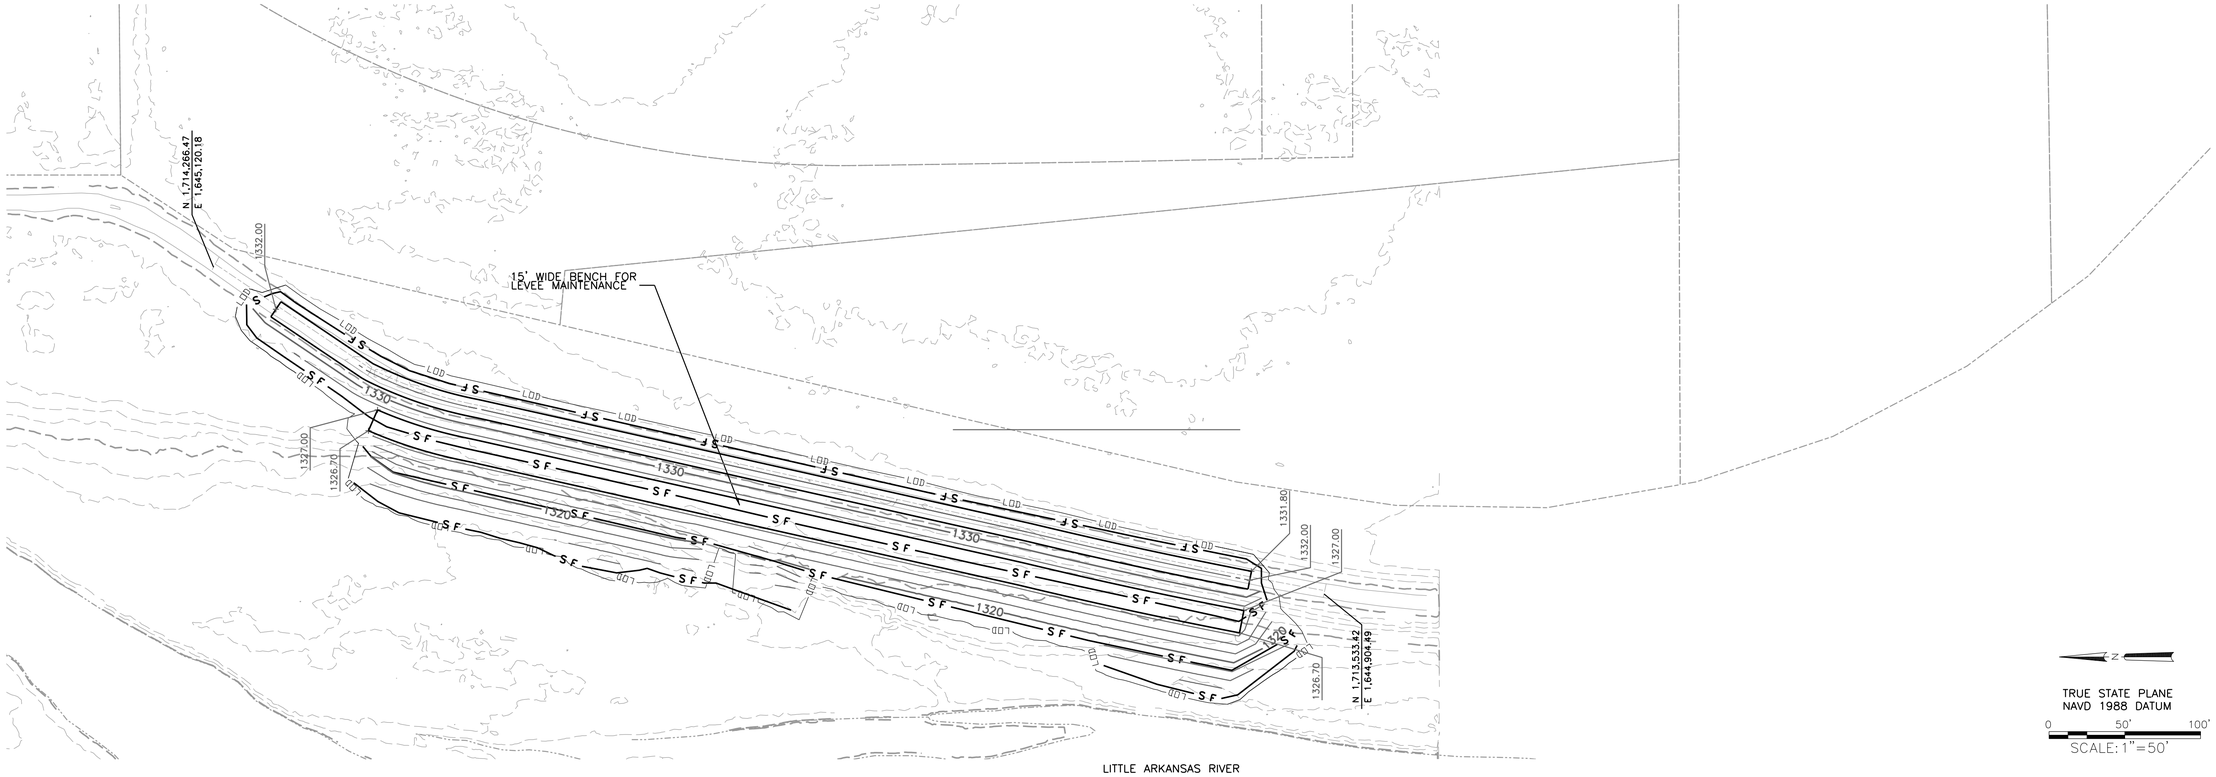

LEGEND

S F	SILT FENCE
➡	DRAINAGE FLOW DIRECTION
LOD	CONSTRUCTION LIMITS

RECAPITULATION		
BID ITEMS	TOTAL	UNIT
Erosion Control BMP (Silt Fence)	2,552	L.F.

MARK	DESCRIPTION	DATE	APPR.

AMEC Earth & Environmental, Inc.
1129 SW Wanamaker
Topeka, Kansas 66604
Phone: (785) 272-6830
Fax: (785) 272-6878

CITY OF WICHITA

LEVEE "L"
WICHITA-VALLEY CENTER LOCAL
FLOOD PROTECTION PROJECT
WICHITA, KANSAS

PREPARED FOR
THE CITY OF WICHITA, KANSAS
455 N. Main
Wichita, KS 67202

LAWRENCE J. SAMPLE
LICENSED
15655
7/17/09
KANSAS
PROFESSIONAL ENGINEER

DESIGNED BY: Lawrence J. Sample, P.E.		DATE: 2009/JUL/17
DWN BY: Staff	CKD BY: MG	APP BY: DWD
FILE NAME: 561500000-C-TE-504.dgn		
AMEC PROJ. NO. 5-6150-0000		

LEVEE REPAIR AREA 4
EROSION AND SEDIMENT
CONTROL PLAN

TE-5.04

SHEET 30 OF 48