SWS160
Sta. 19+22.47, Line 1
N=20890.1109
E=20264.9125
[N=20890.1749 Center of ]
[E=20267.4117 Inlet ]
Install Std. Type 1A Curb Inlet
(10'-0" Opening)
Top Elev.=1318.00
24"Eout(S)=1313.25
See Sheets No. 10 & 14

SWS150
Sta. 18+96.08, Line 1
N=20863.7318
E=20265.4548
Install Type "D" Manhole*
(5'-0" Dia.)
Top Elev.=1317.00
Install 26.4 LF 24" RCP (N)
24"Ein(N)=1313.20
24"Eout(S)=1313.00
See Sheets No. 12 & 14

*Use Deefer Foundry 1970 Catch Basin Inlet Grate or Approved Equal

Lot 1, Block A, Quiktrip 8th Addition

Lot 1, Block A, Quiktrip 10th

30' Access Easement Agreement per DOC. #-FLM-Pg. 2881.2.1.38

10' Utility Easement per Plat

10' Utility Easement per DOC. #-FLM-Pg. 2881.2.1.41

25' Drainage & Utility Easement

23' Drainage & Utility Easement

Future Pavement (By Others)

20' Drainage and Utility Easement (by Separate Instrument)

10' Sanitary Sewer Es'mt. Film 1257, Pg. 1181

Street Right-of-Way in 8th Addition Plat

State

SWS Line #2

24" RCP

MKEC

Parcel A, Containing 3.661 ac. or 2.66 ac.

30' 0 30'

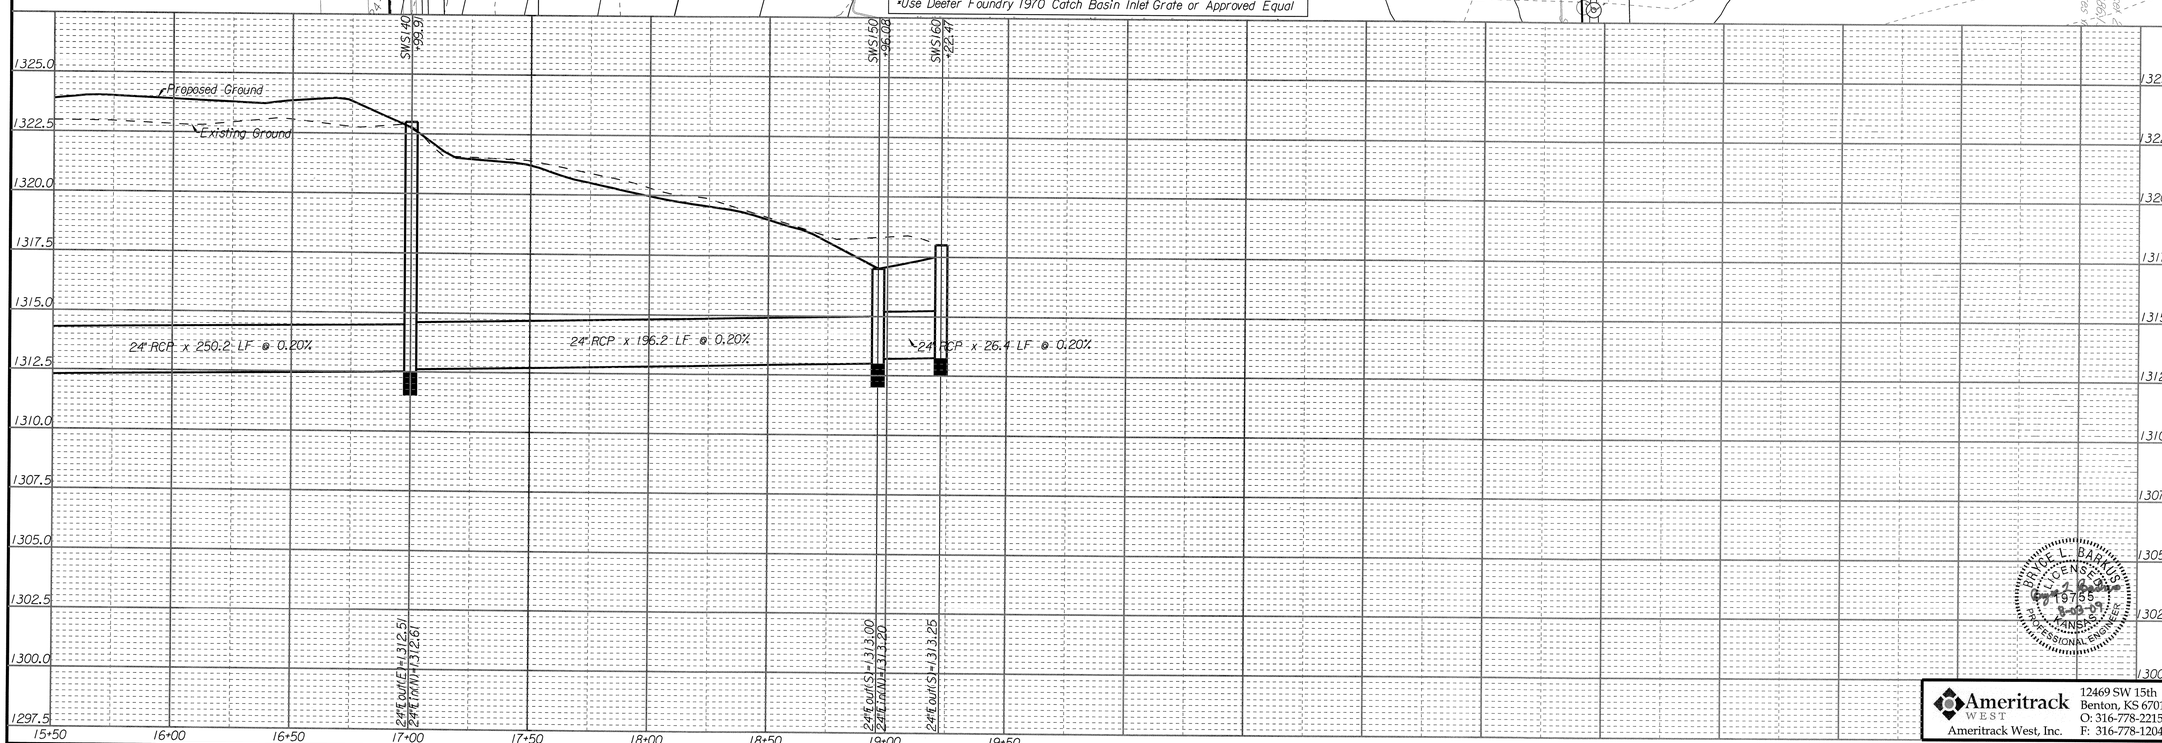


| No. | Date | By | Approved | Revision |
|---|---|---|---|---|
| 1 | 08/03/09 | BLB | BLB | Added Manhole / Added Project & OCA Nos. |

MAIZE 54 ADDITION
DRAINAGE IMPROVEMENTS
SWS LINE #1
CITY OF WICHITA, KANSAS
JAMES L. ARNOLDI, P.E., CITY ENGINEER
Project No. 468-84575 OCA No. 751453

POE & ASSOCIATES OF KANSAS, INC.
CONSULTING ENGINEERS
5940 E. Central, Suite 200 ■ Wichita, KS 67208-4242
Phone 316/685-4114 ■ FAX 316/685-4444

FINAL

BRYCE L. BARKUS
LICENSED
19755
8-03-09
KANSAS
PROFESSIONAL ENGINEER

Ameritrack WEST
Ameritrack West, Inc.
12469 SW 15th
Benton, KS 67017
O: 316-778-2215
F: 316-778-1204

Designed By: BLB
Drawn By: WAN
Drawing: 360x_007_SWS Line #1_PP2.dgn
Date: August 3, 2009

Sheet
7 of 25