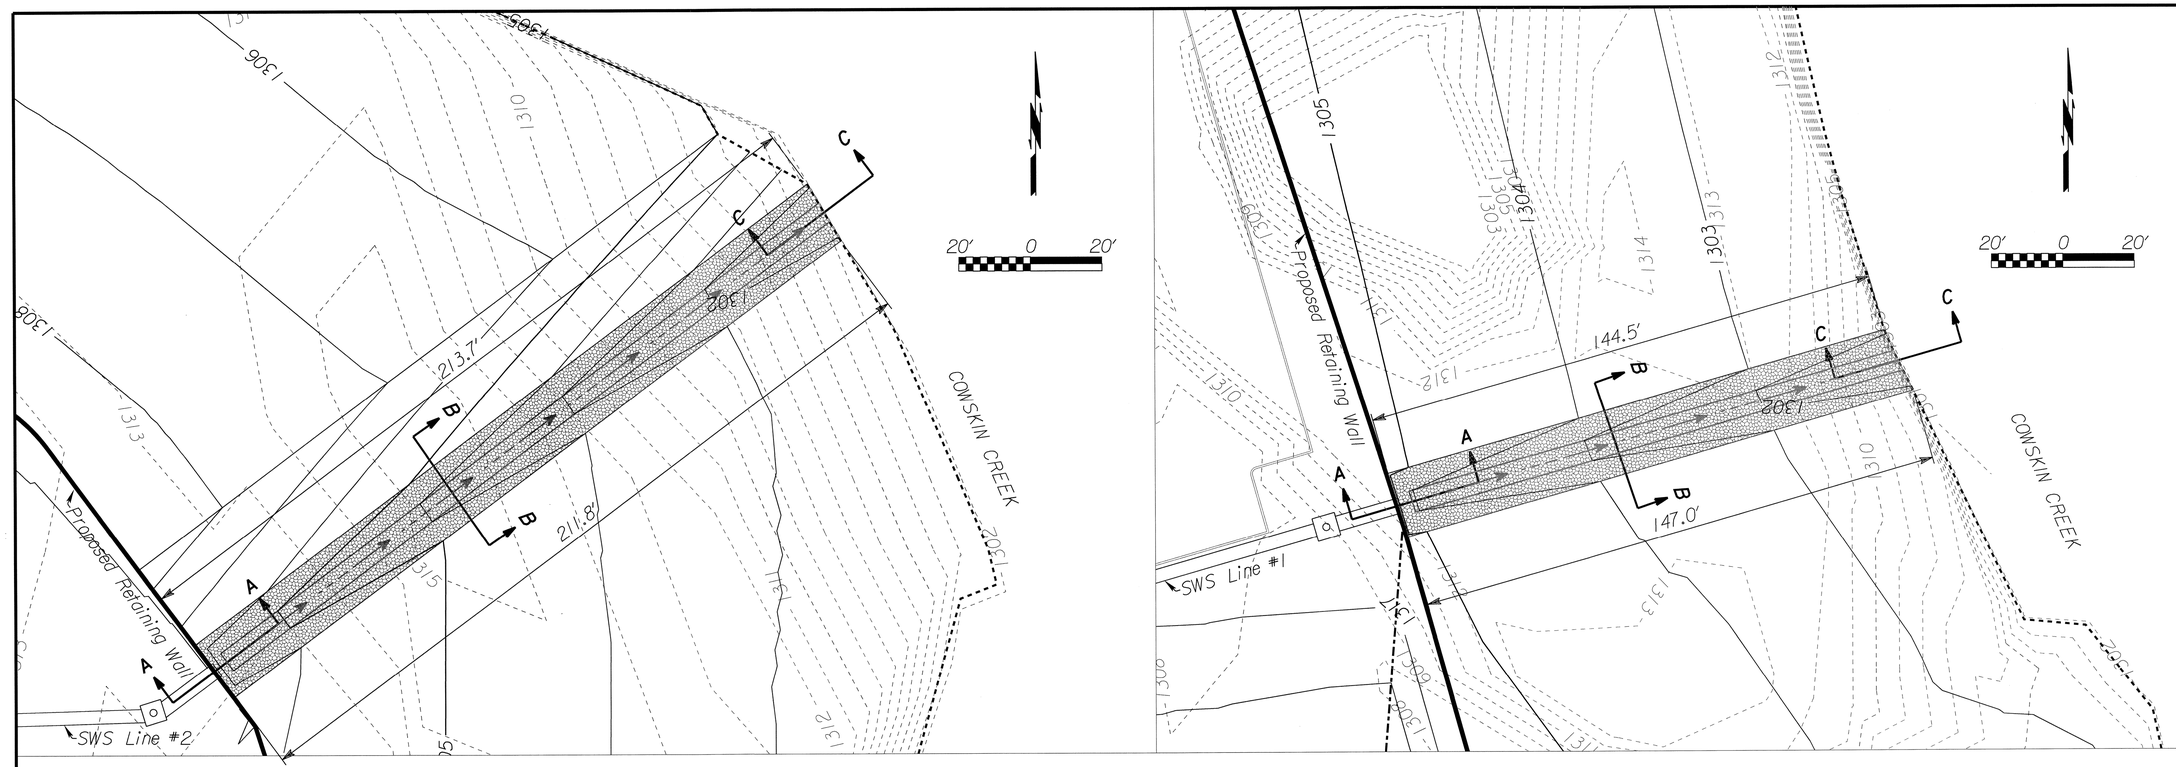

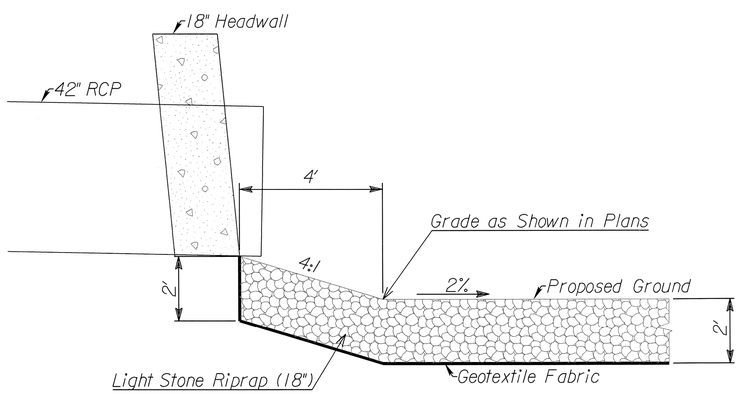

SECTION A-A

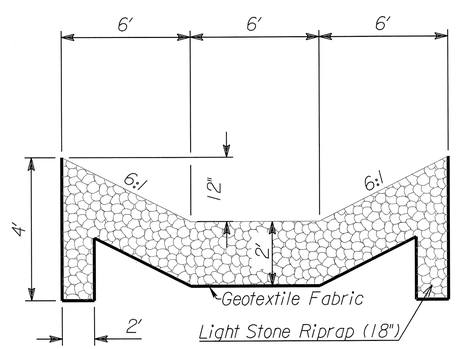

SECTION B-B

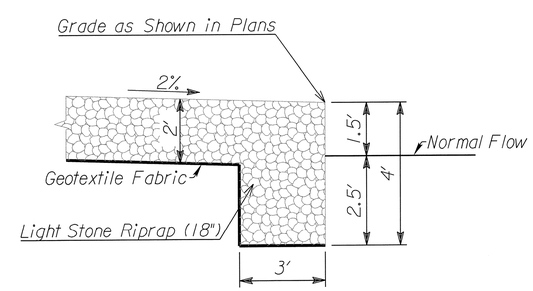

SECTION C-C

Notes:
Rock shall be Light Stone Riprap (18").
The Geotextile Fabric shall be GEOTEX 601 or Engineer approved equal.

No.	Date	By	Approved	Revision
1	08/03/09	BLB	BLB	Revised Riprap / Added Project & OCA Nos.

MAIZE 54 ADDITION
DRAINAGE IMPROVEMENTS
R.C. MANHOLE DETAILS
CITY OF WICHITA, KANSAS
JAMES L. ARMOUR, P.E. - CITY ENGINEER
Project No. 468-84575 OCA No. 754183

POE & ASSOCIATES OF KANSAS, INC.
CONSULTING ENGINEERS
5940 E. Central, Suite 200 ■ Wichita, KS 67208-4242
Phone 316/685-4111 ■ FAX 316/685-4444

BRYCE L. BARKUS
LICENSED
19755
KANSAS
PROFESSIONAL ENGINEER
8-03-09

Ameritrack WEST
Ameritrack West, Inc.
12469 SW 15th
Benton, KS 67017
O: 316-778-2215
F: 316-778-1204

FINAL

Designed By: BLB
Drawn By: WAN
Drawing: 360x_C09_Riprap Details.dgn
Date: August 3, 2009